ANGUS GLEN™

SOUTH VILLAGE

RADIANCE (6002)

6000 SINGLES




ELEV. B


4,580 SQ. FT. – 4 BEDROOMS / 3 BATHS, 1 POWDER

All dimensions, materials, specifications and drawings are approximate. Plans & Elevations may be mirror image. Window sizes may vary. Actual usable floor space may vary from the stated floor area square footage includes open to above area. Exterior elevations are an artist concept, not to scale and may vary from finished community. Furniture placement is intended as a guide and not included as part of the purchase. Figures, materials and terms subject to change at any time with the sole discretion of the Vendor. E. & O. E. April 2023.

RADIANCE (6002)

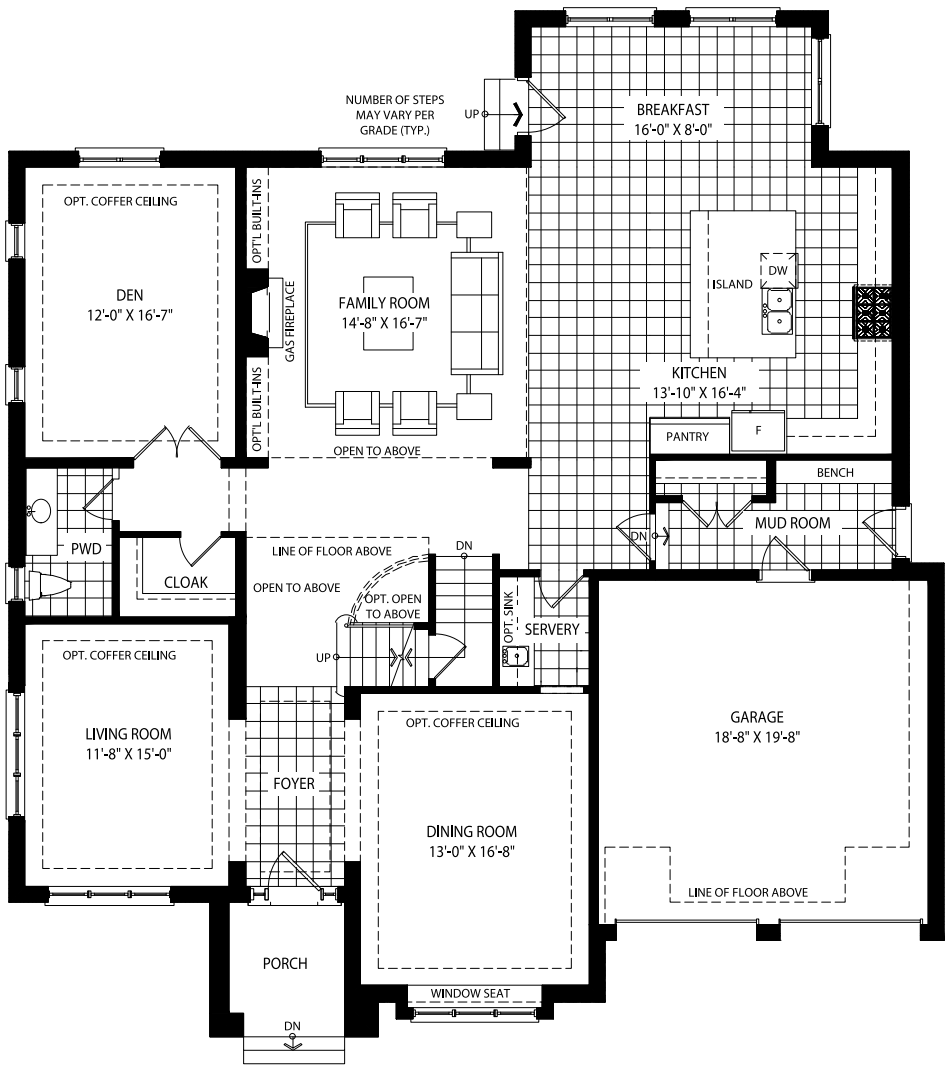

GROUND LEVEL

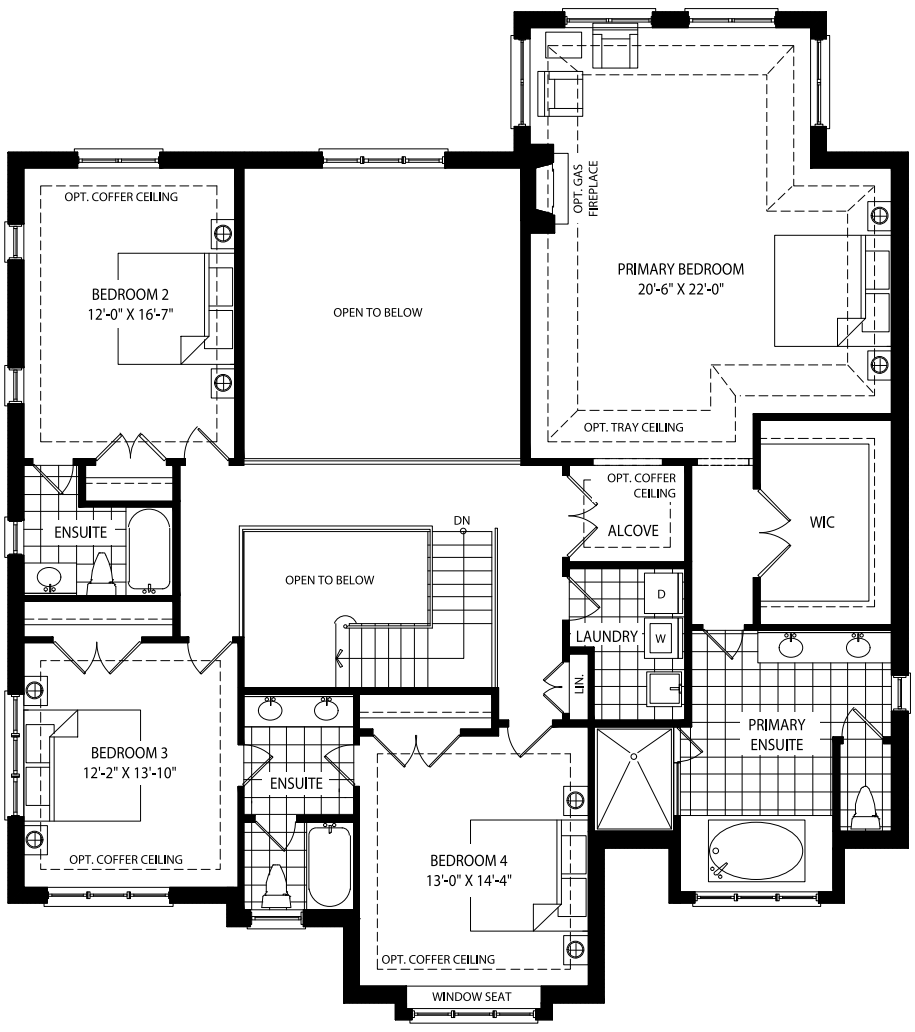

SECOND LEVEL

KYLEMORE®
LIVE. WELLNESS.

All dimensions, materials, specifications and drawings are approximate. Plans & Elevations may be mirror image. Window sizes may vary. Actual usable floor space may vary from the stated floor area square footage includes open to above area. Exterior elevations are an artist concept, not to scale and may vary from finished community. Furniture placement is intended as a guide and not included as part of the purchase. Figures, materials and terms subject to change at any time with the sole discretion of the Vendor. E. & O. E. May 2023.

ANGUS GLEN™

SOUTH VILLAGE

ASANA (3103)

3100 SINGLES



ELEV. A
3,100 SQ. FT. – 4 BEDROOMS / 2 BATHS, 2 POWDERS




ELEV. B
3,090 SQ. FT. –
4 BEDROOMS / 2 BATHS, 2 POWDERS




ELEV. C
3,095 SQ. FT. –
4 BEDROOMS / 2 BATHS, 2 POWDERS

All dimensions, materials, specifications and drawings are approximate. Plans & Elevations may be mirror image. Window sizes may vary. Actual usable floor space may vary from the stated floor area square footage includes open to above area. Exterior elevations are an artist concept, not to scale and may vary from finished community. Furniture placement is intended as a guide and not included as part of the purchase. Figures, materials and terms subject to change at any time with the sole discretion of the Vendor. E. & O. E. April 2023.


ASANA (3103)

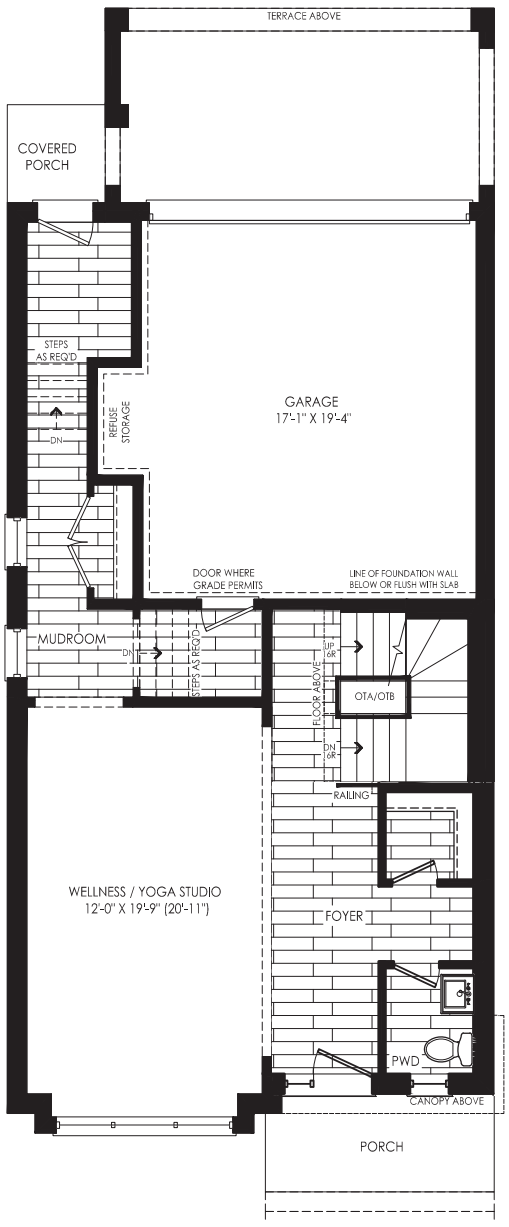


GROUND LEVEL

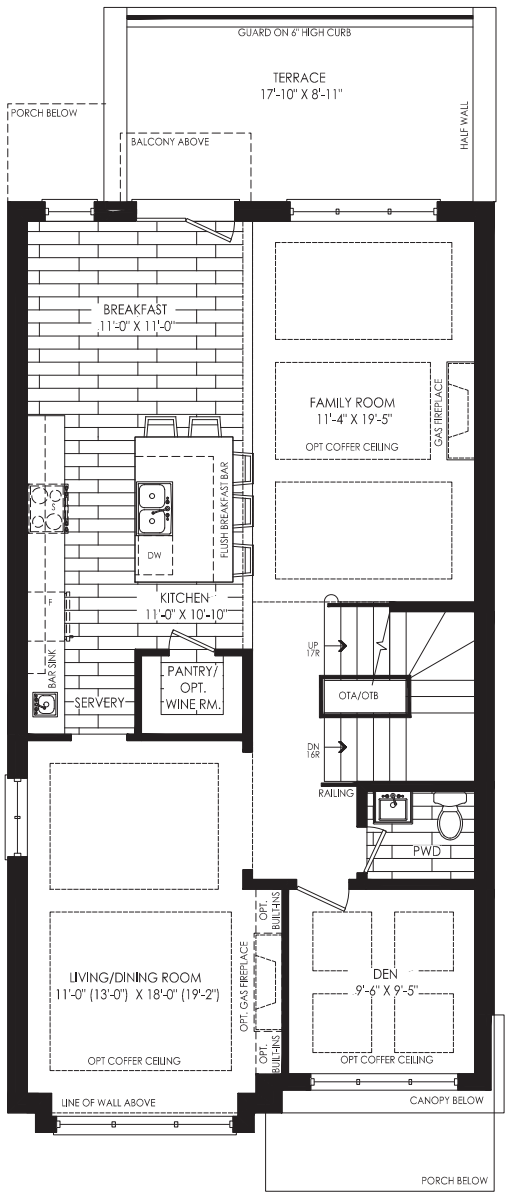


SECOND LEVEL

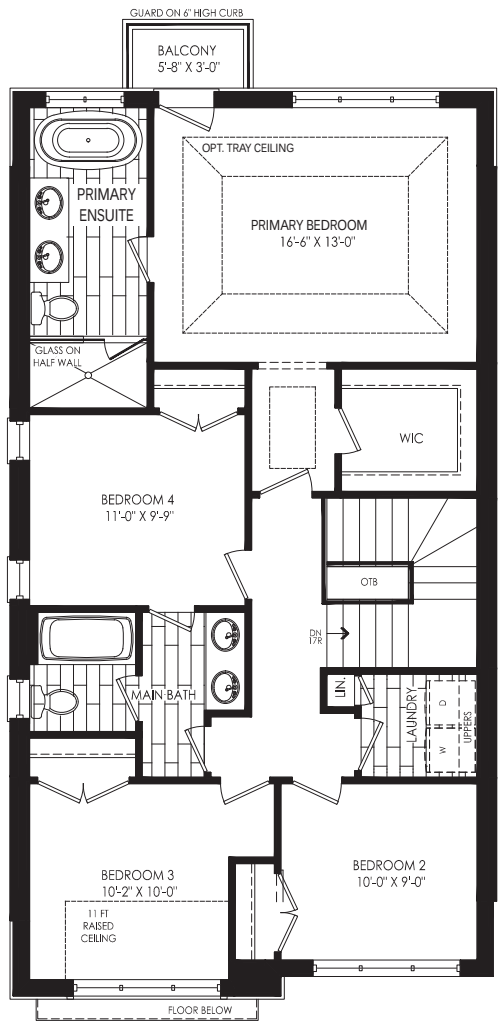


THIRD LEVEL

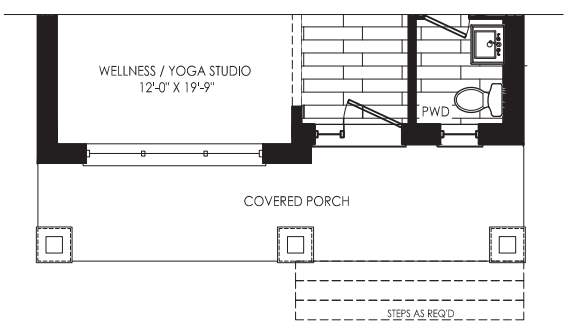


GROUND LEVEL ELEV B

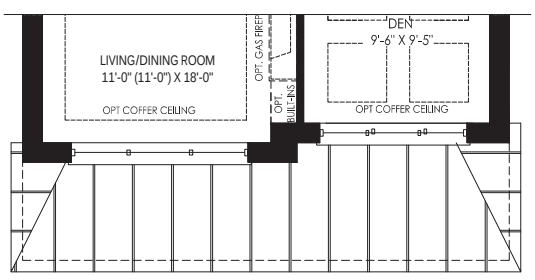


SECOND LEVEL ELEV B

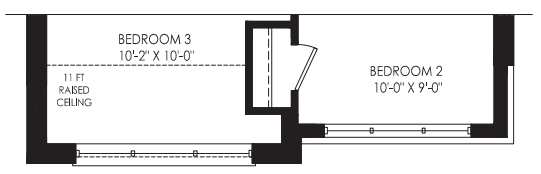


THIRD LEVEL ELEV B

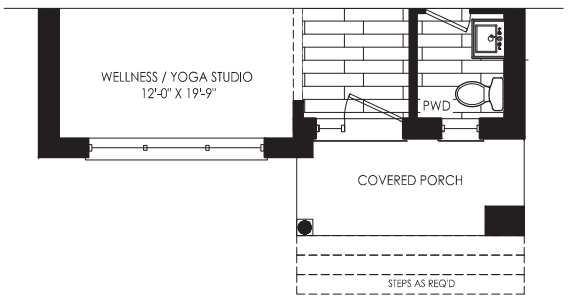

GROUND LEVEL ELEV C

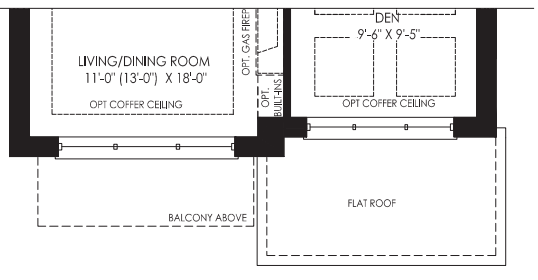

SECOND LEVEL ELEV C

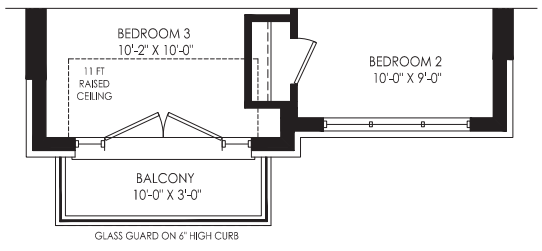

THIRD LEVEL ELEV C

KYLEMORE®
LIVE. WELLNESS.

All dimensions, materials, specifications and drawings are approximate. Plans & Elevations may be mirror image. Window sizes may vary. Actual usable floor space may vary from the stated floor area square footage includes open to above area. Exterior elevations are an artist concept, not to scale and may vary from finished community. Furniture placement is intended as a guide and not included as part of the purchase. Figures, materials and terms subject to change at any time with the sole discretion of the Vendor. E. & O. E. May 2023.

ANGUS GLEN™

SOUTH VILLAGE

HOLISTIC (3105)

3100 SINGLES




ELEV. B


3,025 SQ. FT. – 4 BEDROOMS / 3 BATHS, 1 POWDER

All dimensions, materials, specifications and drawings are approximate. Plans & Elevations may be mirror image. Window sizes may vary. Actual usable floor space may vary from the stated floor area square footage includes open to above area. Exterior elevations are an artist concept, not to scale and may vary from finished community. Furniture placement is intended as a guide and not included as part of the purchase. Figures, materials and terms subject to change at any time with the sole discretion of the Vendor. E. & O. E. April 2023.


HOLISTIC (3105)

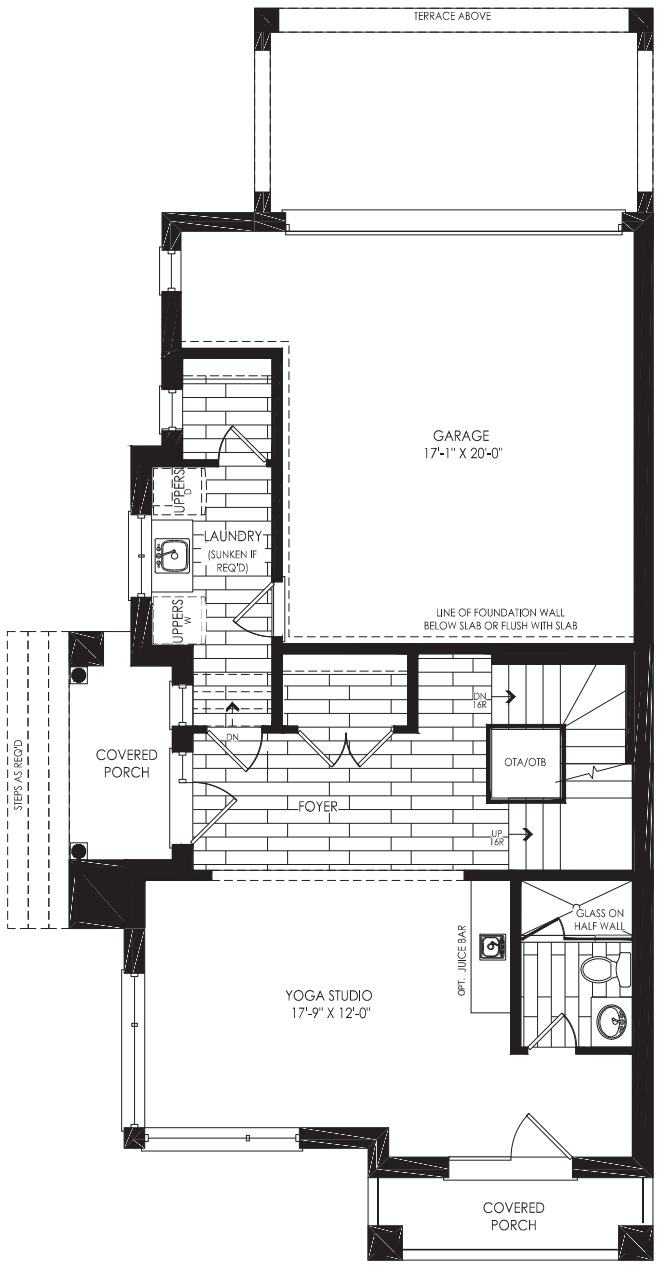

GROUND LEVEL

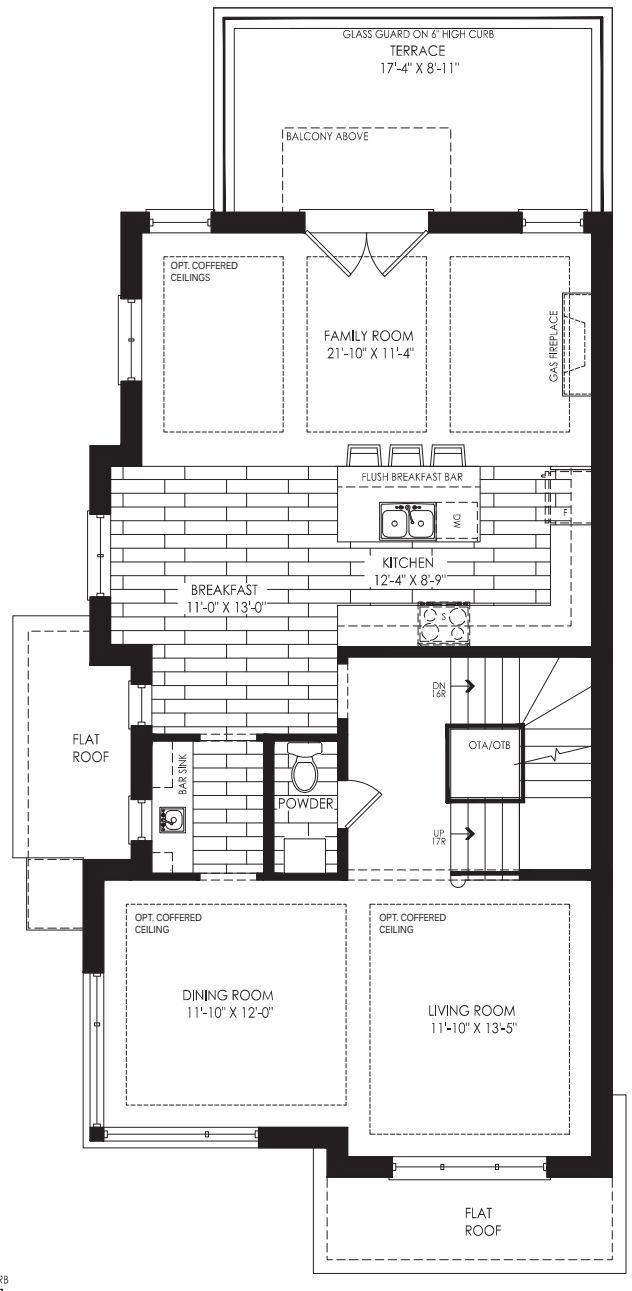

SECOND LEVEL

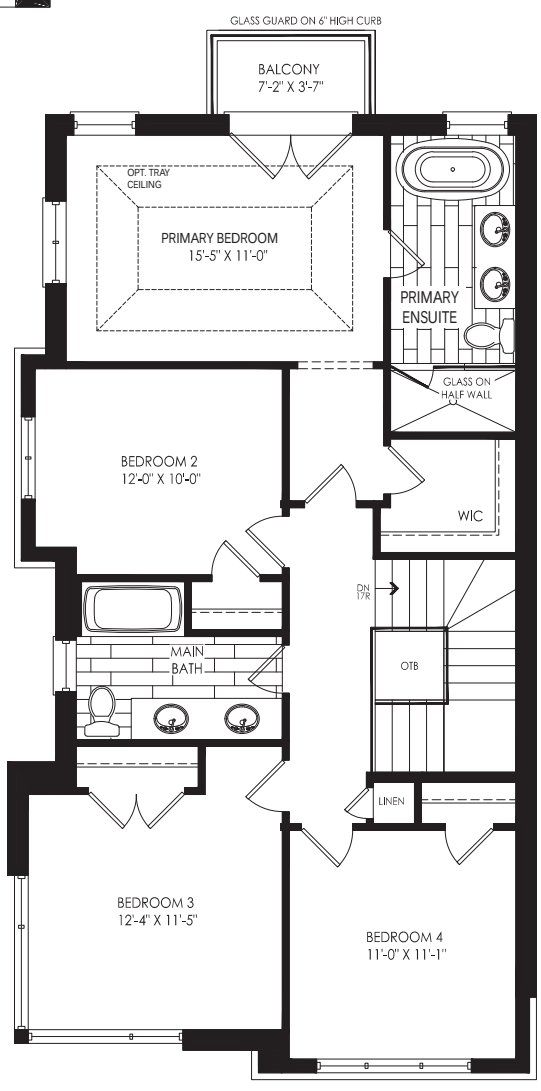

THIRD LEVEL

KYLEMORE®

LIVE. WELLNESS.

All dimensions, materials, specifications and drawings are approximate. Plans & Elevations may be mirror image. Window sizes may vary. Actual usable floor space may vary from the stated floor area square footage includes open to above area. Exterior elevations are an artist concept, not to scale and may vary from finished community. Furniture placement is intended as a guide and not included as part of the purchase. Figures, materials and terms subject to change at any time with the sole discretion of the Vendor. E. & O. E. May 2023.

ANGUS GLEN™

SOUTH VILLAGE

OASIS (4001)

4000 SINGLES




ELEV. A
3,390 SQ. FT. – 4 BEDROOMS / 3 BATHS, 1 POWDER




ELEV. B
3,385 SQ. FT. – 4 BEDROOMS / 3 BATHS, 1 POWDER

All dimensions, materials, specifications and drawings are approximate. Plans & Elevations may be mirror image. Window sizes may vary. Actual usable floor space may vary from the stated floor area square footage includes open to above area. Exterior elevations are an artist concept, not to scale and may vary from finished community. Furniture placement is intended as a guide and not included as part of the purchase. Figures, materials and terms subject to change at any time with the sole discretion of the Vendor. E. & O. E. April 2023.


OASIS (4001)

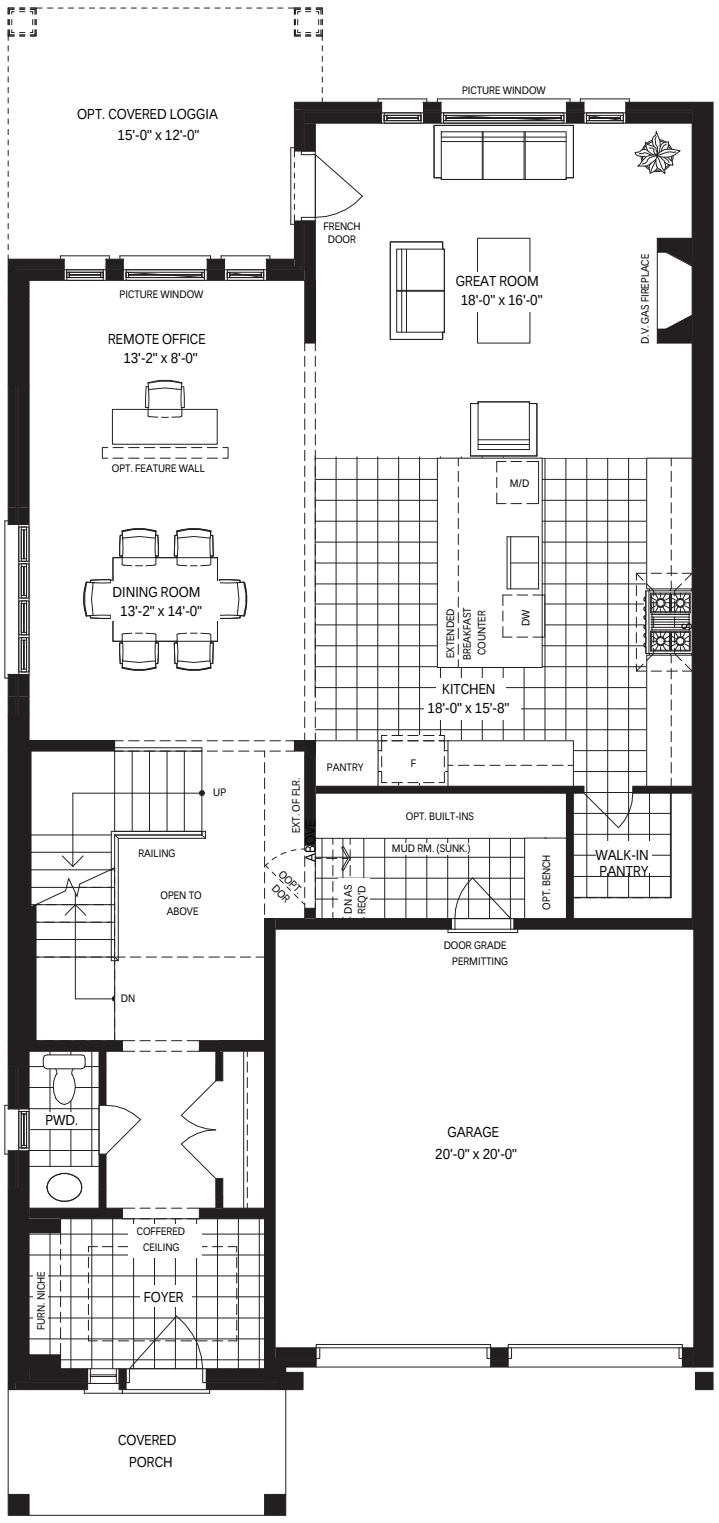


GROUND LEVEL

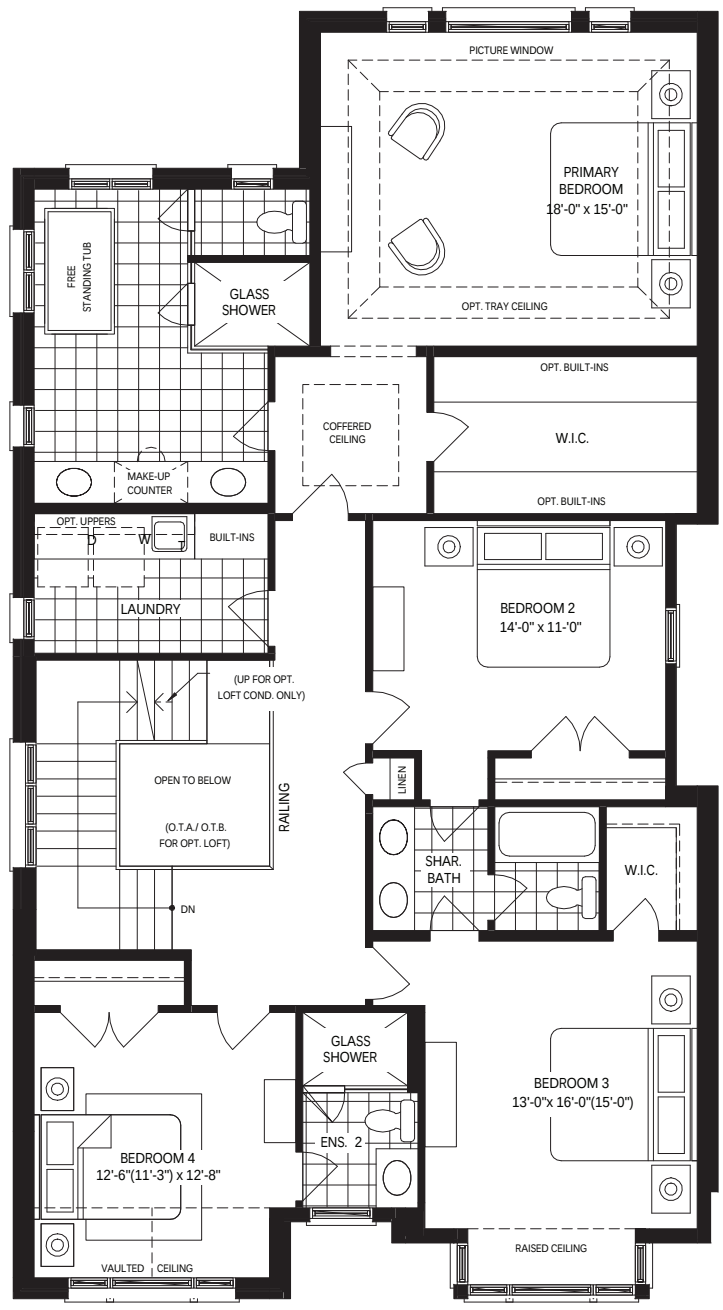

SECOND LEVEL

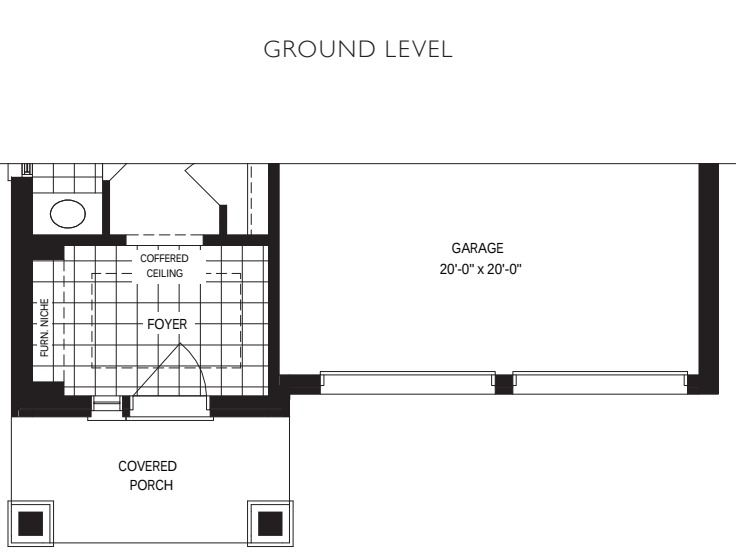

GROUND LEVEL ELEV B

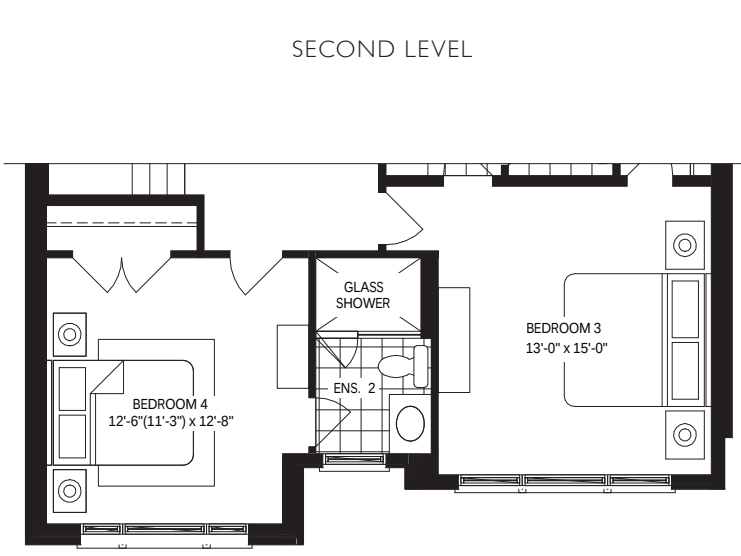

SECOND LEVEL ELEV B

KYLEMORE®
LIVE. WELLNESS.

All dimensions, materials, specifications and drawings are approximate. Plans & Elevations may be mirror image. Window sizes may vary. Actual usable floor space may vary from the stated floor area square footage includes open to above area. Exterior elevations are an artist concept, not to scale and may vary from finished community. Furniture placement is intended as a guide and not included as part of the purchase. Figures, materials and terms subject to change at any time with the sole discretion of the Vendor. E. & O. E. May 2023.

ANGUS GLEN™
SOUTH VILLAGE

MINDFUL (3102)
3100 SINGLES



ELEV. A
2,820 SQ. FT. – 4 BEDROOMS / 2 BATHS, 2 POWDERS




ELEV. B
2,820 SQ. FT. –
4 BEDROOMS / 2 BATHS, 2 POWDERS




ELEV. C
2,830 SQ. FT. –
4 BEDROOMS / 2 BATHS, 2 POWDERS

All dimensions, materials, specifications and drawings are approximate. Plans & Elevations may be mirror image. Window sizes may vary. Actual usable floor space may vary from the stated floor area square footage includes open to above area. Exterior elevations are an artist concept, not to scale and may vary from finished community. Furniture placement is intended as a guide and not included as part of the purchase. Figures, materials and terms subject to change at any time with the sole discretion of the Vendor. E. & O. E. April 2023.


MINDFUL (3102)

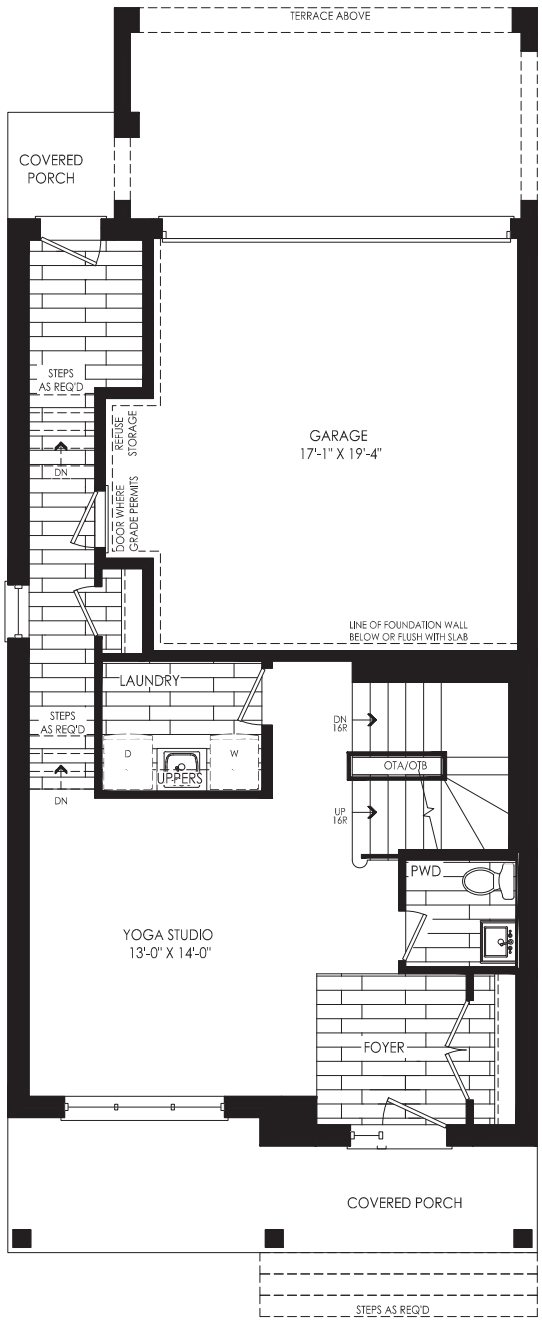


GROUND LEVEL

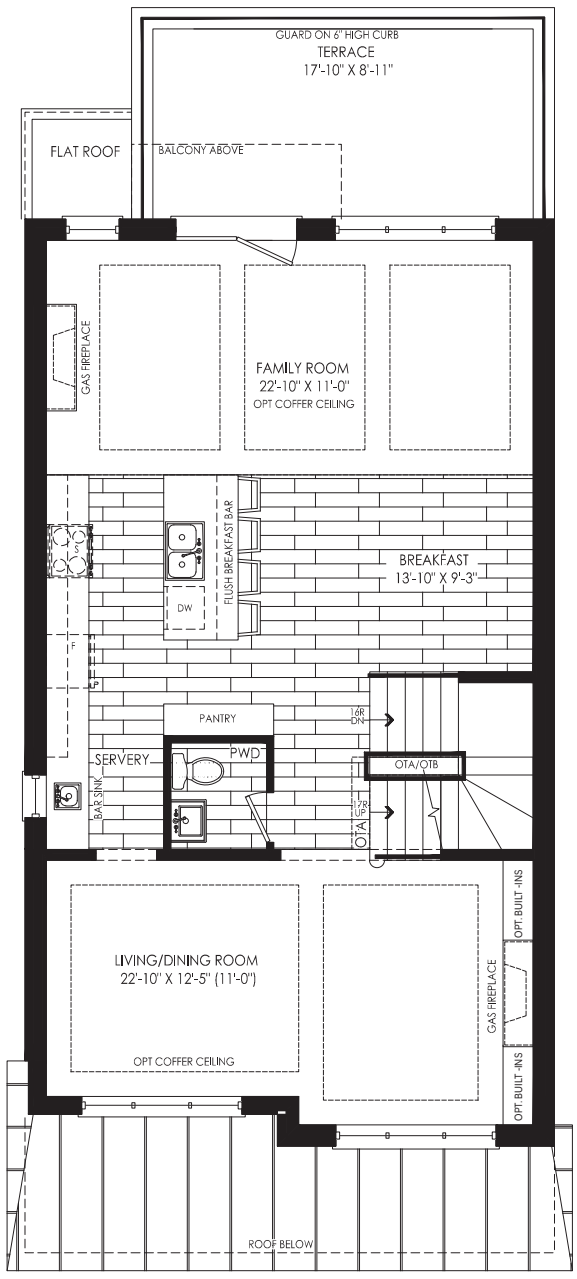


SECOND LEVEL

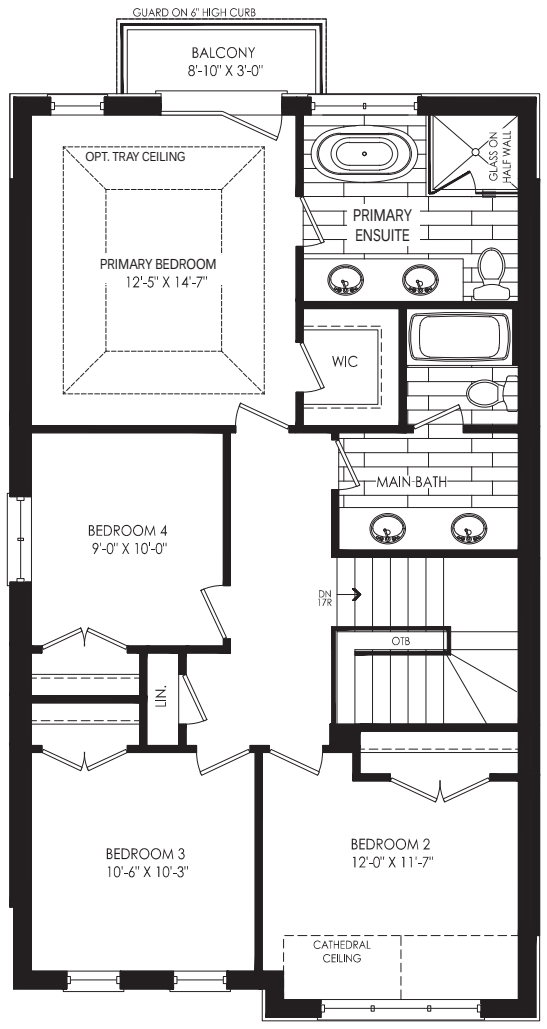


THIRD LEVEL

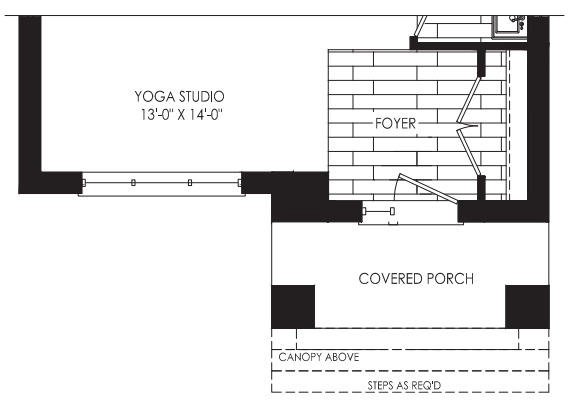


GROUND LEVEL ELEV B

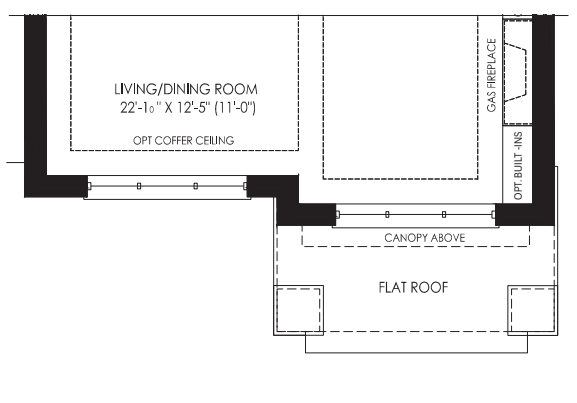


SECOND LEVEL ELEV B

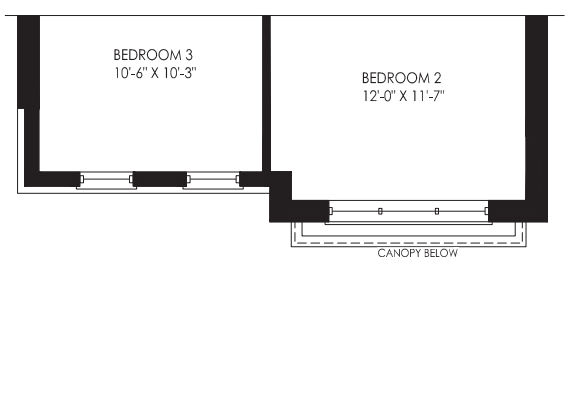


THIRD LEVEL ELEV B

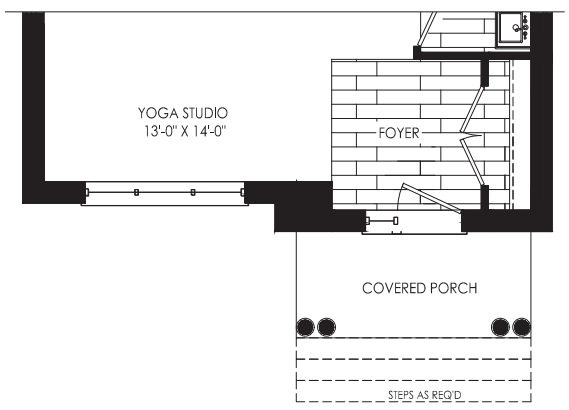

GROUND LEVEL ELEV C

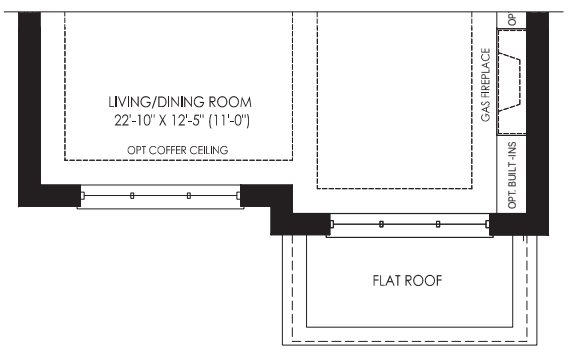

SECOND LEVEL ELEV C

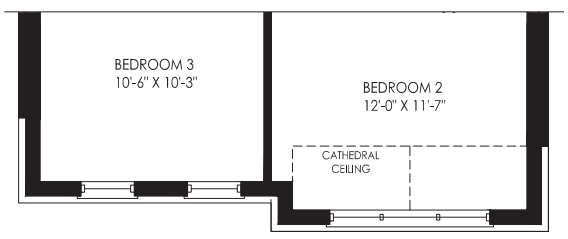

THIRD LEVEL ELEV C

KYLEMORE®
LIVE. WELLNESS.

All dimensions, materials, specifications and drawings are approximate. Plans & Elevations may be mirror image. Window sizes may vary. Actual usable floor space may vary from the stated floor area square footage includes open to above area. Exterior elevations are an artist concept, not to scale and may vary from finished community. Furniture placement is intended as a guide and not included as part of the purchase. Figures, materials and terms subject to change at any time with the sole discretion of the Vendor. E. & O. E. May 2023.

ANGUS GLEN™

SOUTH VILLAGE

NAMASTE (3101)

3100 SINGLES



ELEV. A
2,530 SQ. FT. – 3 BEDROOMS / 2 BATHS, 2 POWDERS




ELEV. B
2,535 SQ. FT. –
3 BEDROOMS / 2 BATHS, 2 POWDERS




ELEV. C
2,545 SQ. FT. –
3 BEDROOMS / 2 BATHS, 2 POWDERS

All dimensions, materials, specifications and drawings are approximate. Plans & Elevations may be mirror image. Window sizes may vary. Actual usable floor space may vary from the stated floor area square footage includes open to above area. Exterior elevations are an artist concept, not to scale and may vary from finished community. Furniture placement is intended as a guide and not included as part of the purchase. Figures, materials and terms subject to change at any time with the sole discretion of the Vendor. E. & O. E. April 2023.


NAMASTE (3101)

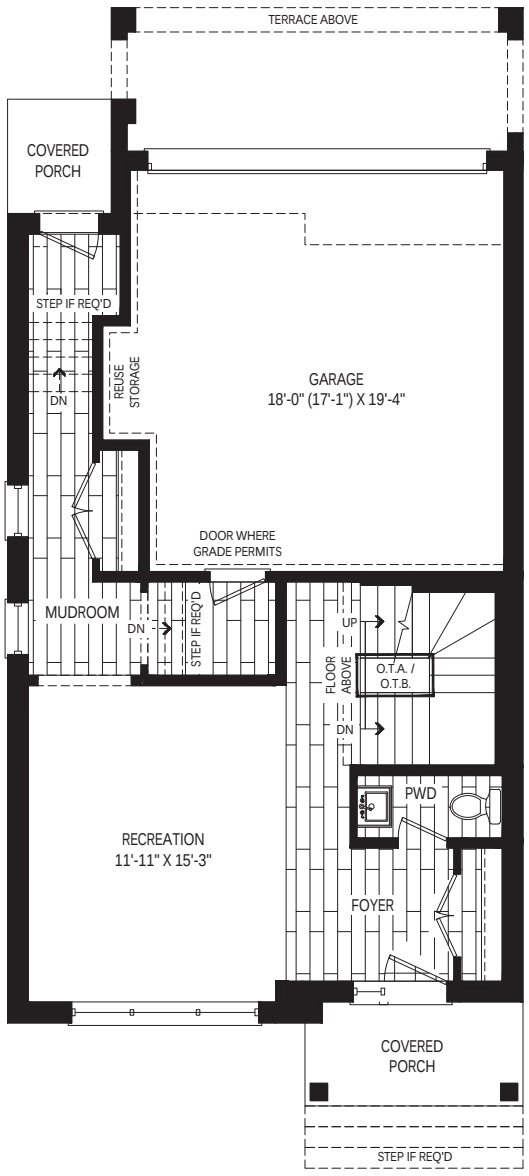


GROUND LEVEL

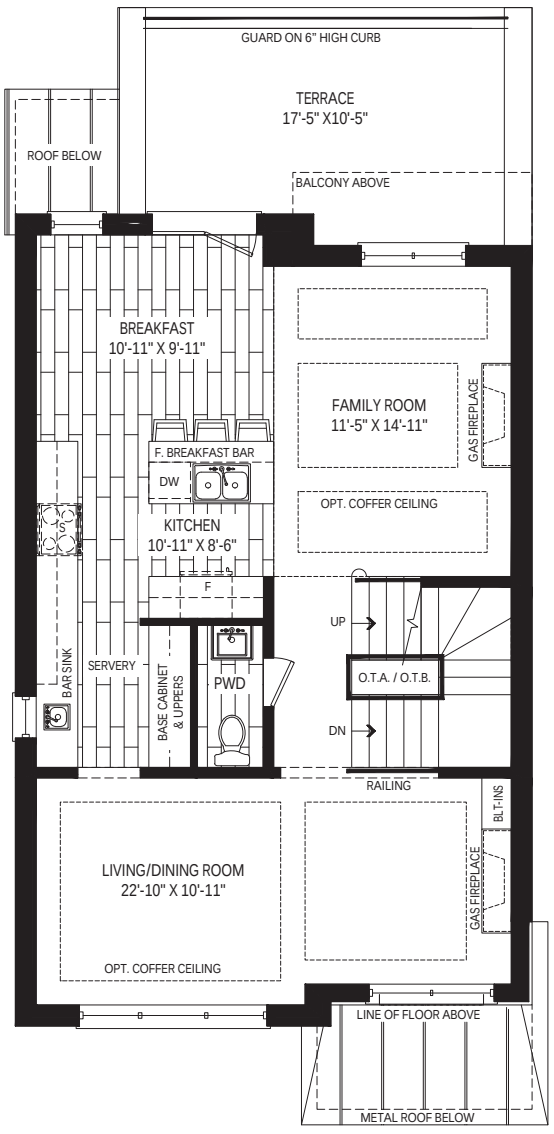


SECOND LEVEL

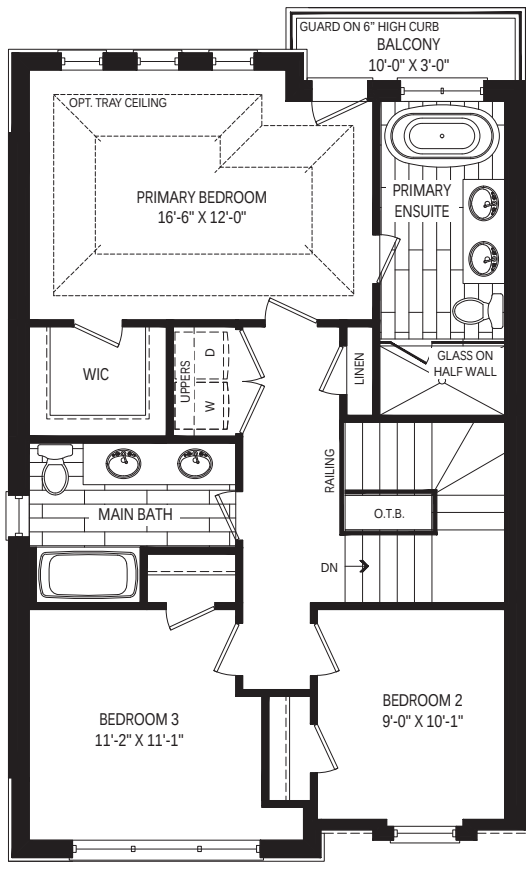


THIRD LEVEL

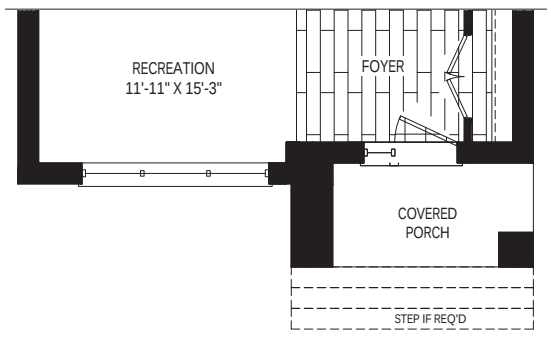


GROUND LEVEL ELEV B

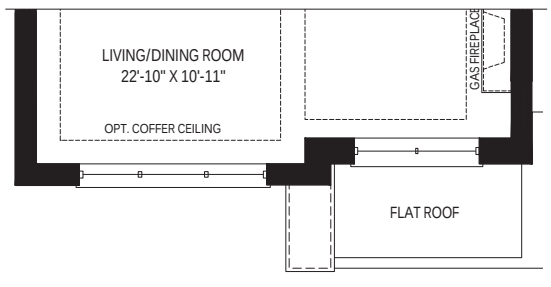


SECOND LEVEL ELEV B

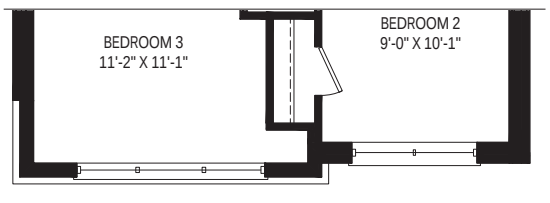


THIRD LEVEL ELEV B

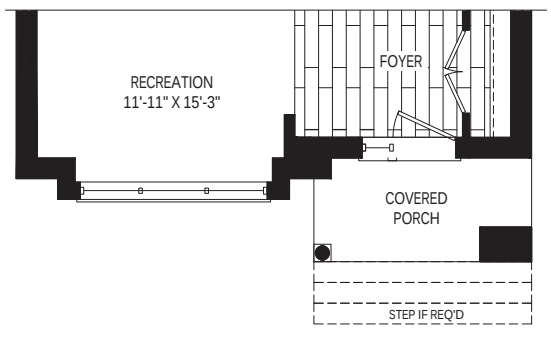

GROUND LEVEL ELEV C

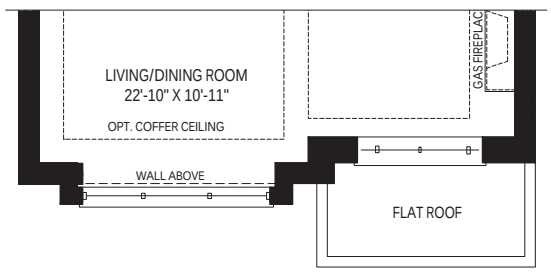

SECOND LEVEL ELEV C

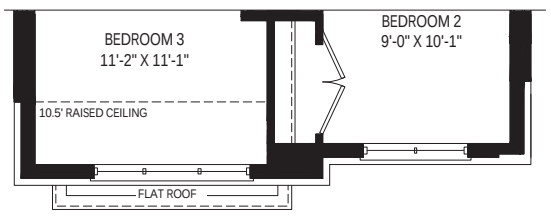

THIRD LEVEL ELEV C

KYLEMORE®
LIVE. WELLNESS.

All dimensions, materials, specifications and drawings are approximate. Plans & Elevations may be mirror image. Window sizes may vary. Actual usable floor space may vary from the stated floor area square footage includes open to above area. Exterior elevations are an artist concept, not to scale and may vary from finished community. Furniture placement is intended as a guide and not included as part of the purchase. Figures, materials and terms subject to change at any time with the sole discretion of the Vendor. E. & O. E. May 2023.

ANGUS GLEN™

SOUTH VILLAGE

SANCTUARY (4002)

4000 SINGLES




ELEV. A
3,590 SQ. FT. – 4 BEDROOMS / 3 BATHS, 1 POWDER




ELEV. B
3,600 SQ. FT. – 4 BEDROOMS / 3 BATHS, 1 POWDER

All dimensions, materials, specifications and drawings are approximate. Plans & Elevations may be mirror image. Window sizes may vary. Actual usable floor space may vary from the stated floor area square footage includes open to above area. Exterior elevations are an artist concept, not to scale and may vary from finished community. Furniture placement is intended as a guide and not included as part of the purchase. Figures, materials and terms subject to change at any time with the sole discretion of the Vendor. E. & O. E. April 2023.


SANCTUARY (4002)

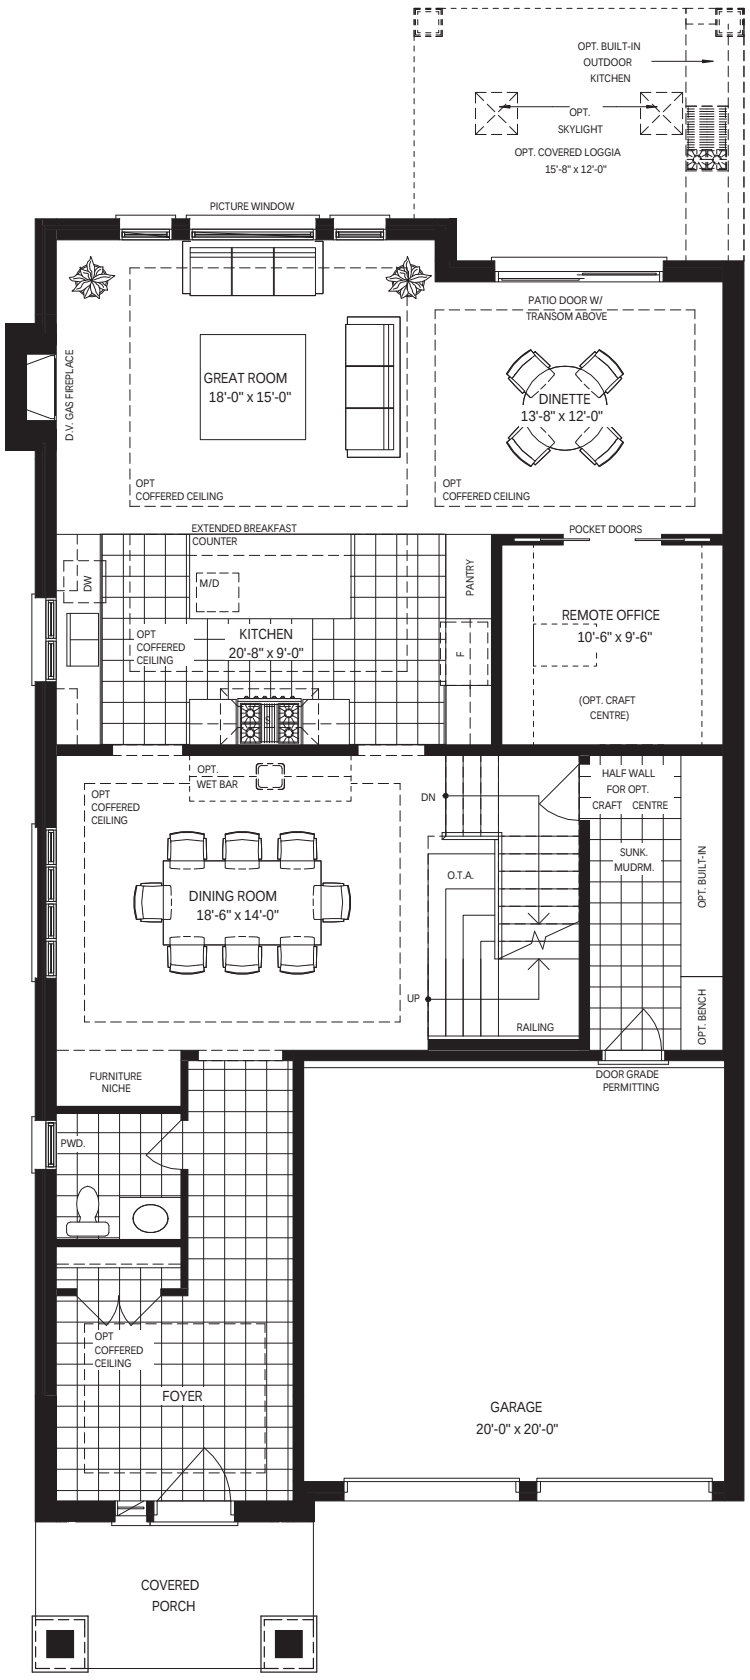


GROUND LEVEL

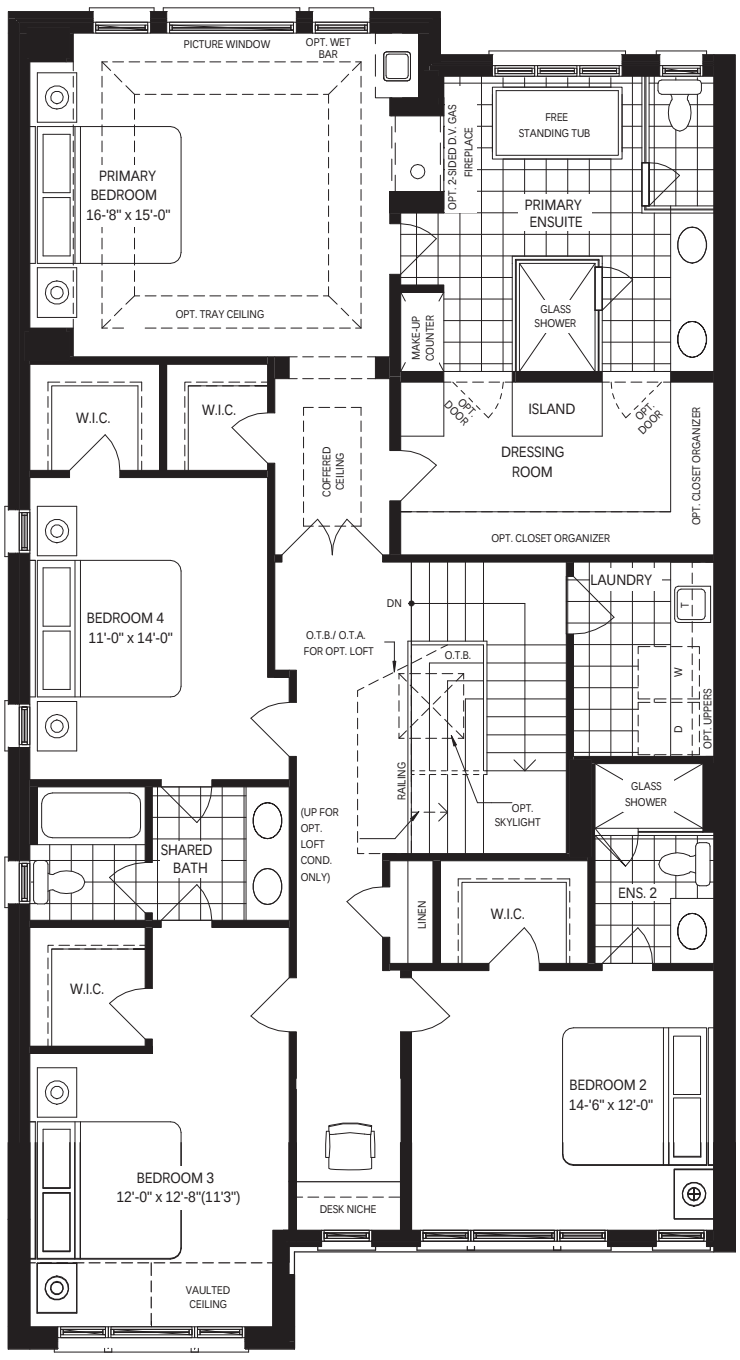

SECOND LEVEL

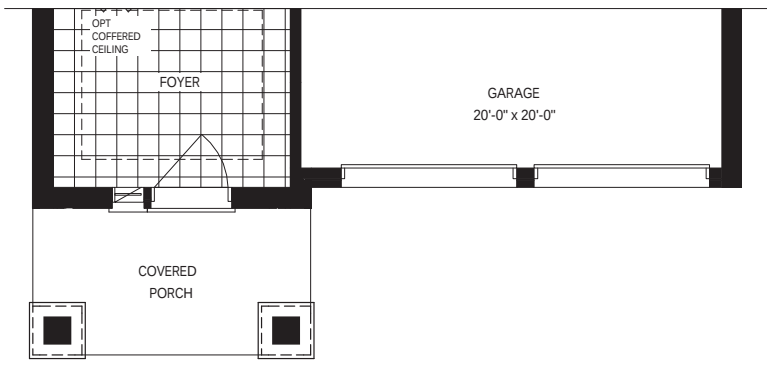

GROUND LEVEL ELEV B

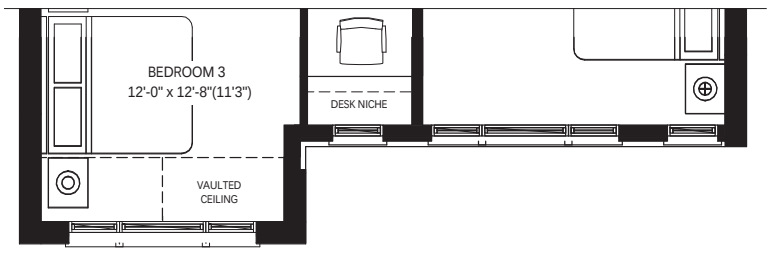

SECOND LEVEL ELEV B

KYLEMORE®
LIVE. WELLNESS.

All dimensions, materials, specifications and drawings are approximate. Plans & Elevations may be mirror image. Window sizes may vary. Actual usable floor space may vary from the stated floor area square footage includes open to above area. Exterior elevations are an artist concept, not to scale and may vary from finished community. Furniture placement is intended as a guide and not included as part of the purchase. Figures, materials and terms subject to change at any time with the sole discretion of the Vendor. E. & O. E. May 2023.

ANGUS GLEN™

SOUTH VILLAGE

ORCHID (4003)

4000 SINGLES




ELEV. A
3,580 SQ. FT. – 4 BEDROOMS / 3 BATHS, 1 POWDER




ELEV. B
3,570 SQ. FT. – 4 BEDROOMS / 3 BATHS, 1 POWDER

All dimensions, materials, specifications and drawings are approximate. Plans & Elevations may be mirror image. Window sizes may vary. Actual usable floor space may vary from the stated floor area square footage includes open to above area. Exterior elevations are an artist concept, not to scale and may vary from finished community. Furniture placement is intended as a guide and not included as part of the purchase. Figures, materials and terms subject to change at any time with the sole discretion of the Vendor. E. & O. E. April 2023.


ORCHID (4003)

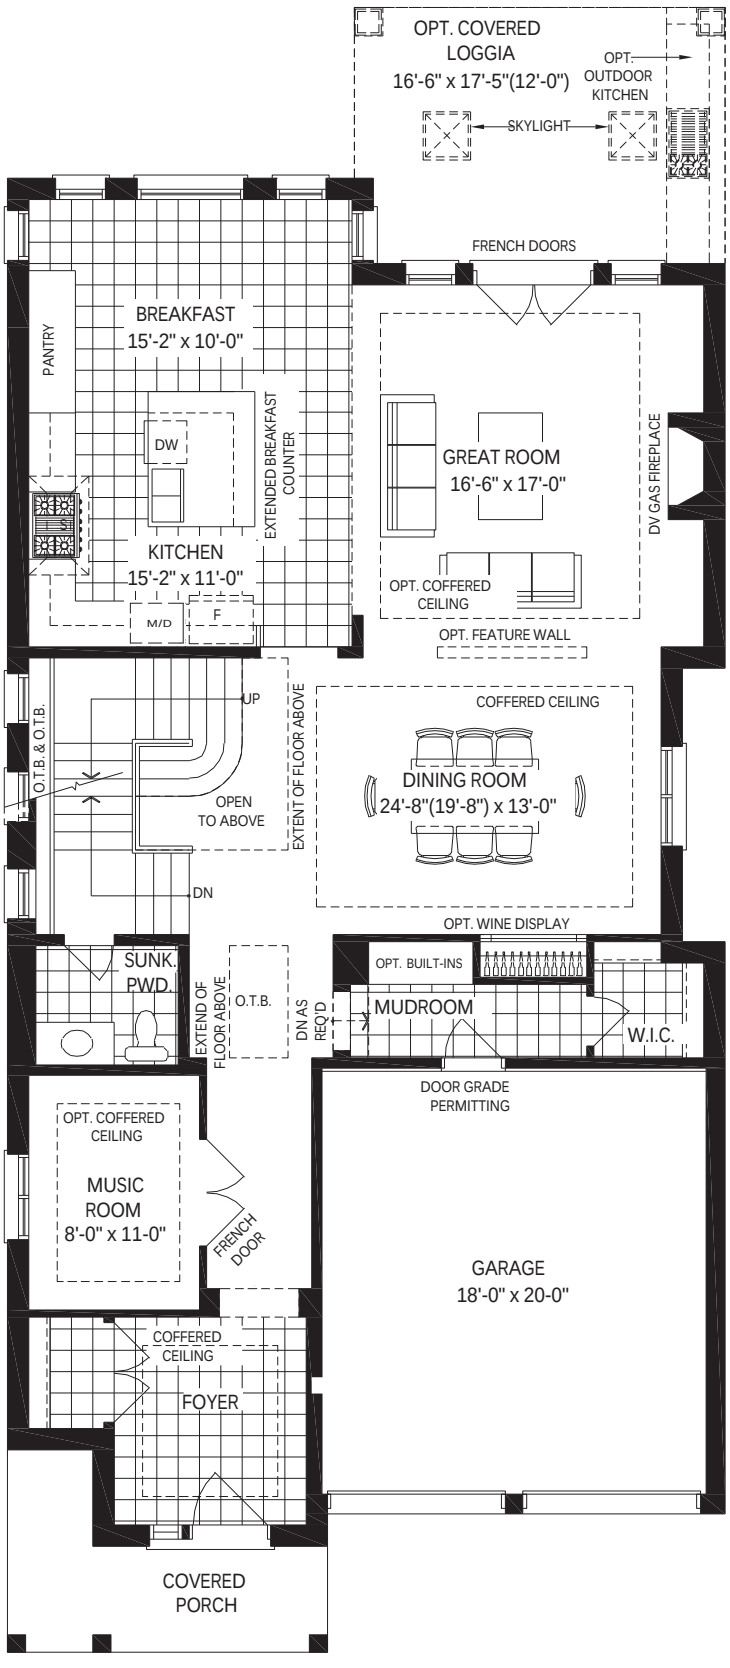


GROUND LEVEL

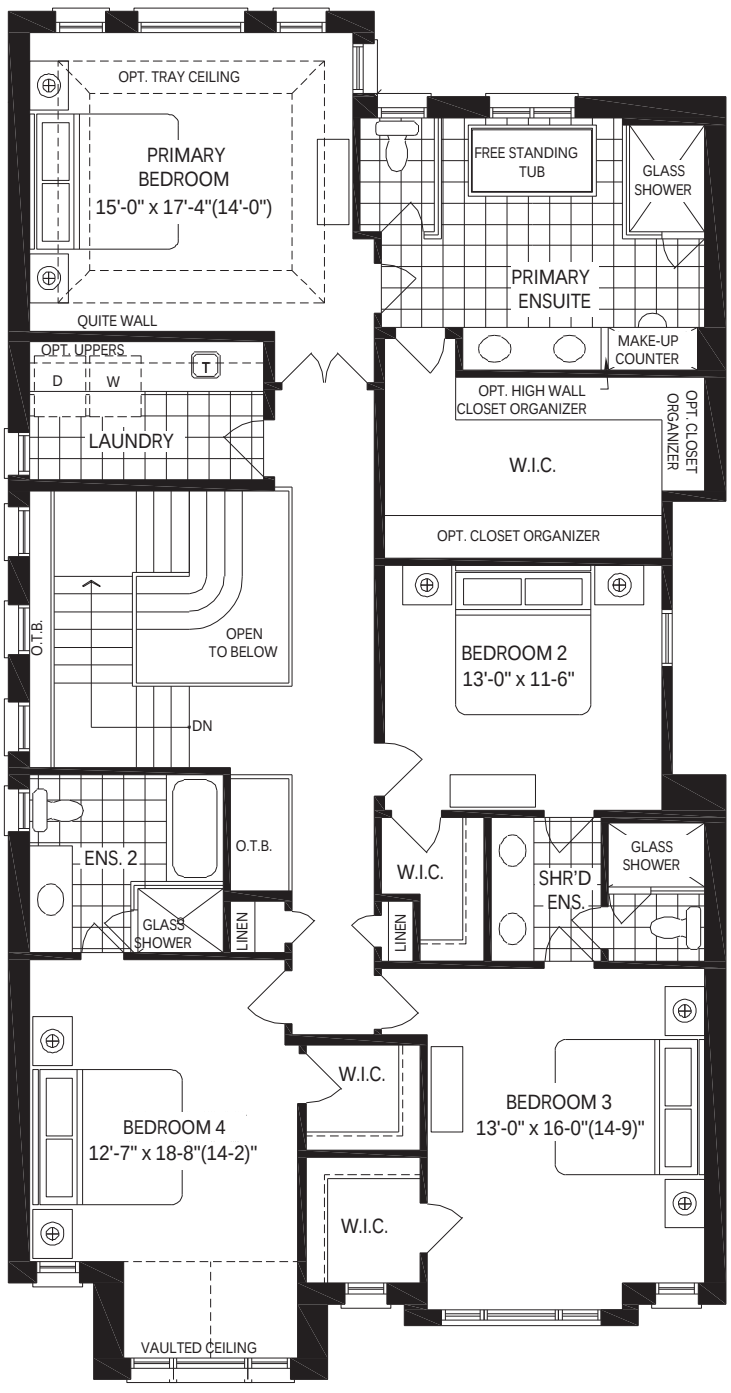

SECOND LEVEL

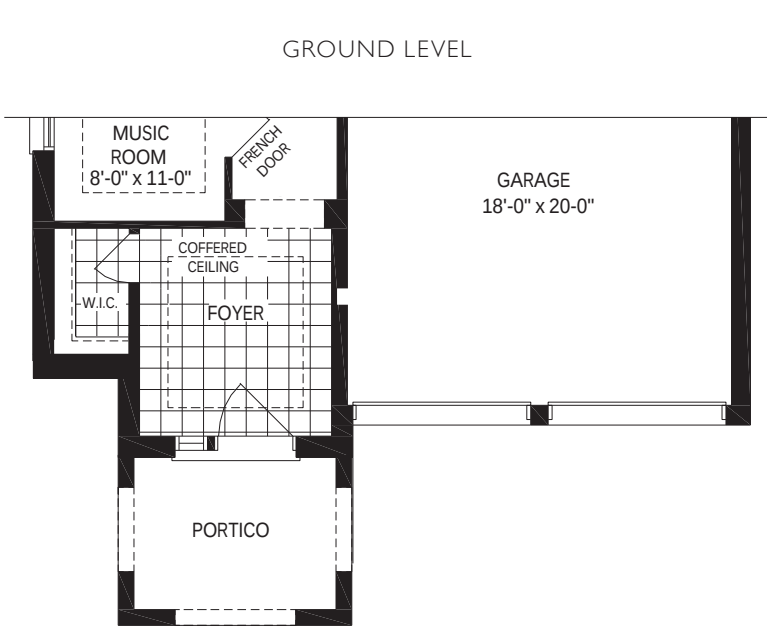

GROUND LEVEL ELEV B

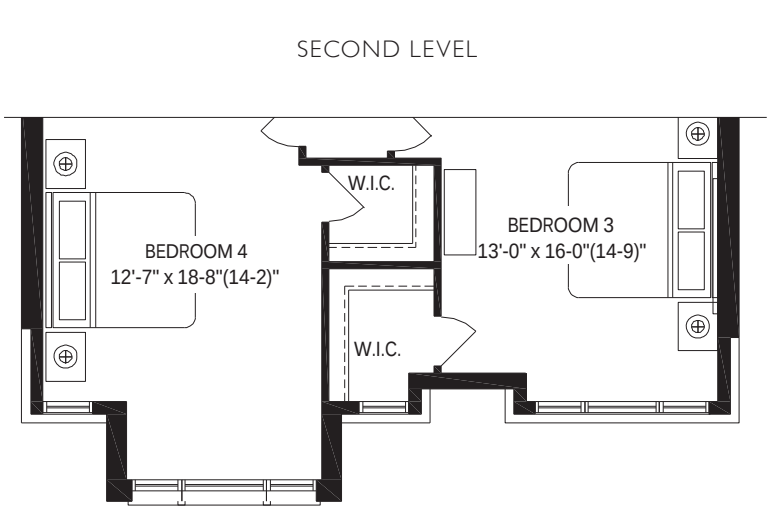

SECOND LEVEL ELEV B

KYLEMORE®
LIVE. WELLNESS.

All dimensions, materials, specifications and drawings are approximate. Plans & Elevations may be mirror image. Window sizes may vary. Actual usable floor space may vary from the stated floor area square footage includes open to above area. Exterior elevations are an artist concept, not to scale and may vary from finished community. Furniture placement is intended as a guide and not included as part of the purchase. Figures, materials and terms subject to change at any time with the sole discretion of the Vendor. E. & O. E. May 2023.

ANGUS GLEN™

SOUTH VILLAGE

ZEN (5001)

5000 SINGLES




ELEV. A
4,020 SQ. FT. – 4 BEDROOMS / 3 BATHS, 1 POWDER




ELEV. A2
4,020 SQ. FT. – 4 BEDROOMS / 3 BATHS, 1 POWDER

All dimensions, materials, specifications and drawings are approximate. Plans & Elevations may be mirror image. Window sizes may vary. Actual usable floor space may vary from the stated floor area square footage includes open to above area. Exterior elevations are an artist concept, not to scale and may vary from finished community. Furniture placement is intended as a guide and not included as part of the purchase. Figures, materials and terms subject to change at any time with the sole discretion of the Vendor. E. & O. E. April 2023.

ZEN (5001)

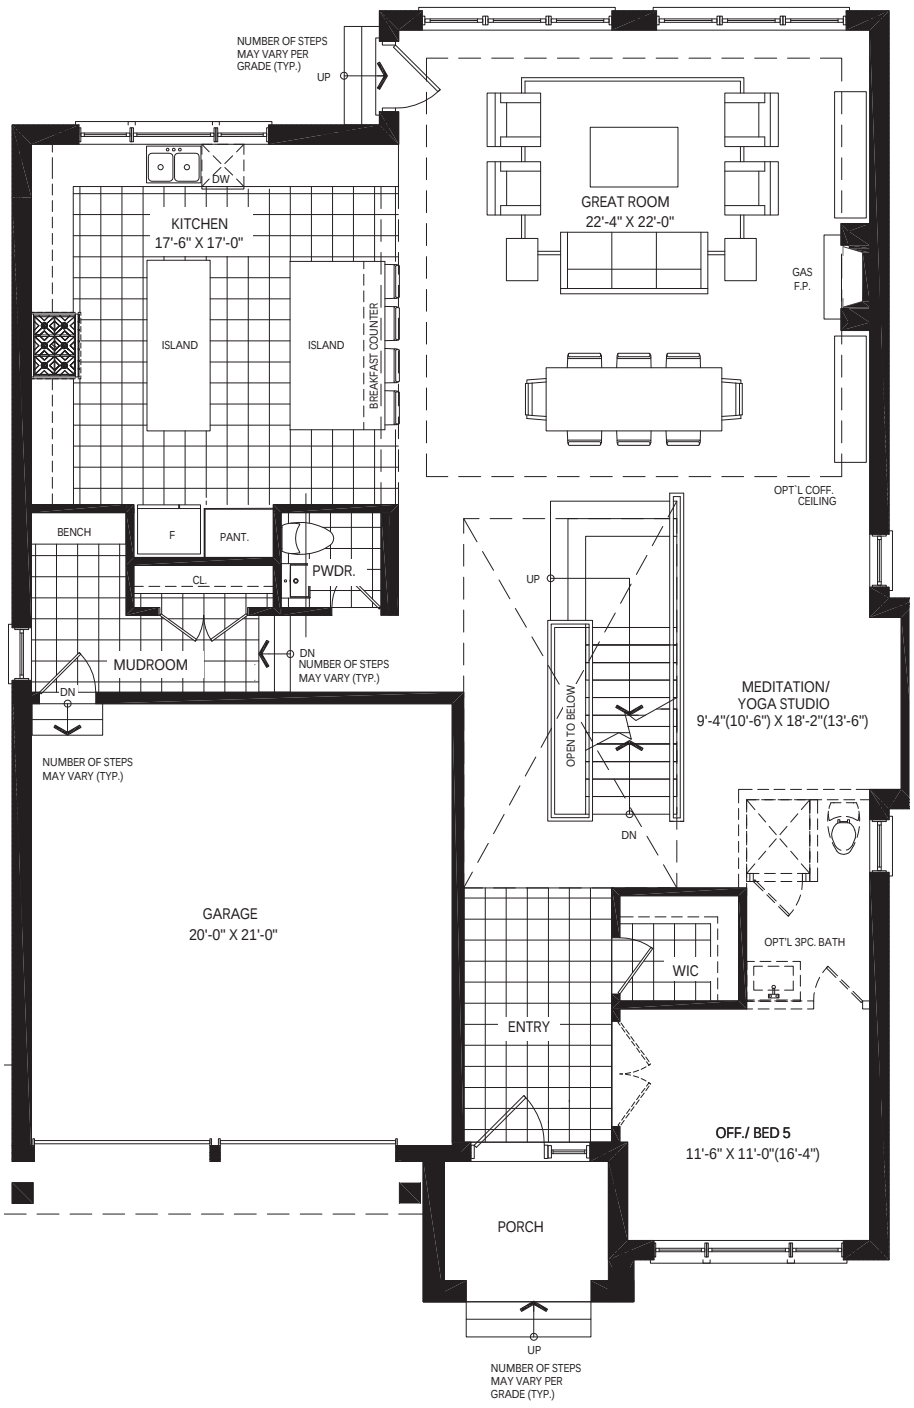

GROUND LEVEL

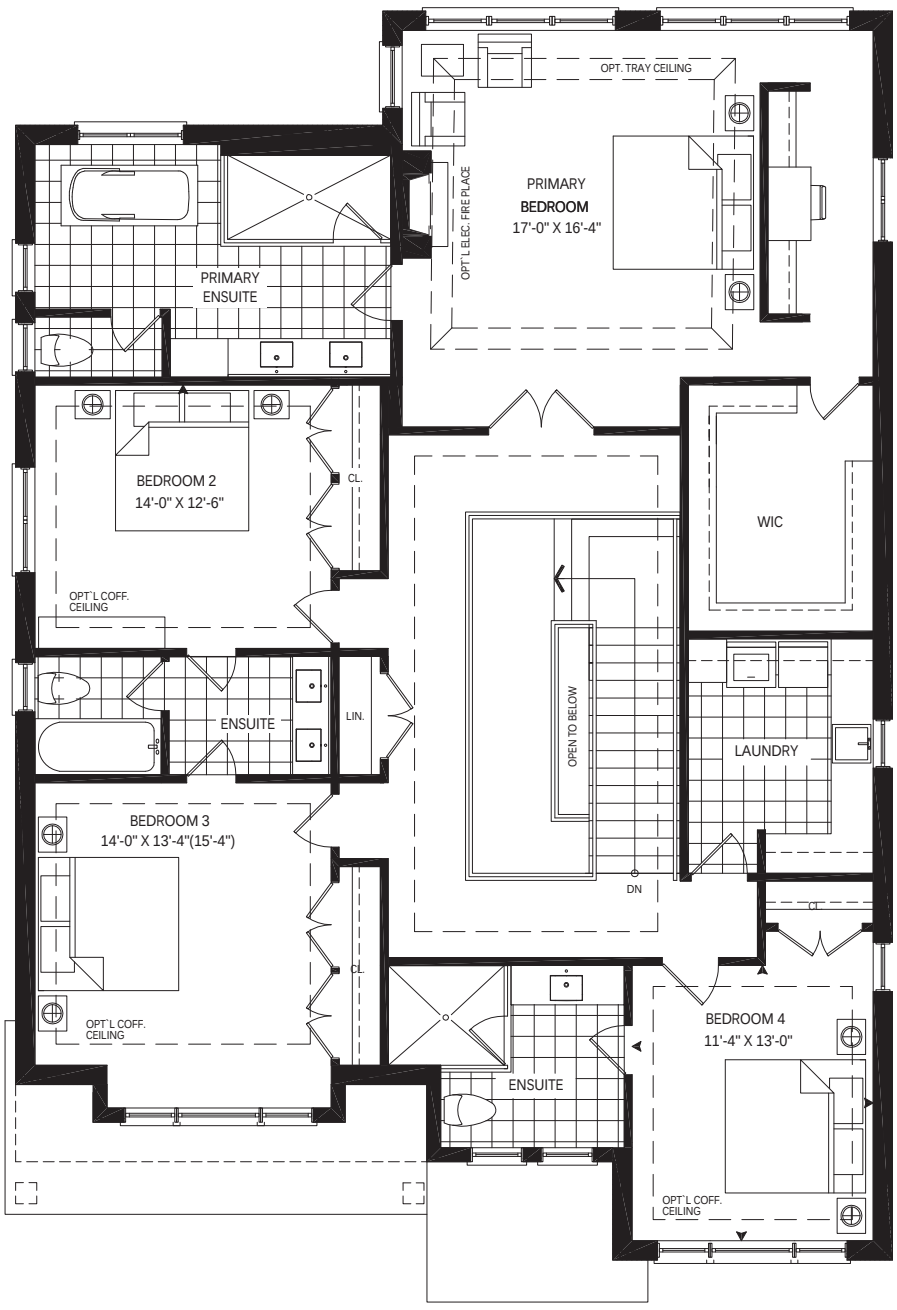

SECOND LEVEL

KYLEMORE®
LIVE. WELLNESS.

All dimensions, materials, specifications and drawings are approximate. Plans & Elevations may be mirror image. Window sizes may vary. Actual usable floor space may vary from the stated floor area square footage includes open to above area. Exterior elevations are an artist concept, not to scale and may vary from finished community. Furniture placement is intended as a guide and not included as part of the purchase. Figures, materials and terms subject to change at any time with the sole discretion of the Vendor. E. & O. E. May 2023.

ANGUS GLEN™

SOUTH VILLAGE

ZEN (5001)

5000 SINGLES




ELEV. B
4,180 SQ. FT. – 4 BEDROOMS / 3 BATHS, 1 POWDER



ELEV. B2
4,180 SQ. FT. – 4 BEDROOMS / 3 BATHS, 1 POWDER

All dimensions, materials, specifications and drawings are approximate. Plans & Elevations may be mirror image. Window sizes may vary. Actual usable floor space may vary from the stated floor area square footage includes open to above area. Exterior elevations are an artist concept, not to scale and may vary from finished community. Furniture placement is intended as a guide and not included as part of the purchase. Figures, materials and terms subject to change at any time with the sole discretion of the Vendor. E. & O. E. April 2023.

ZEN (5001)

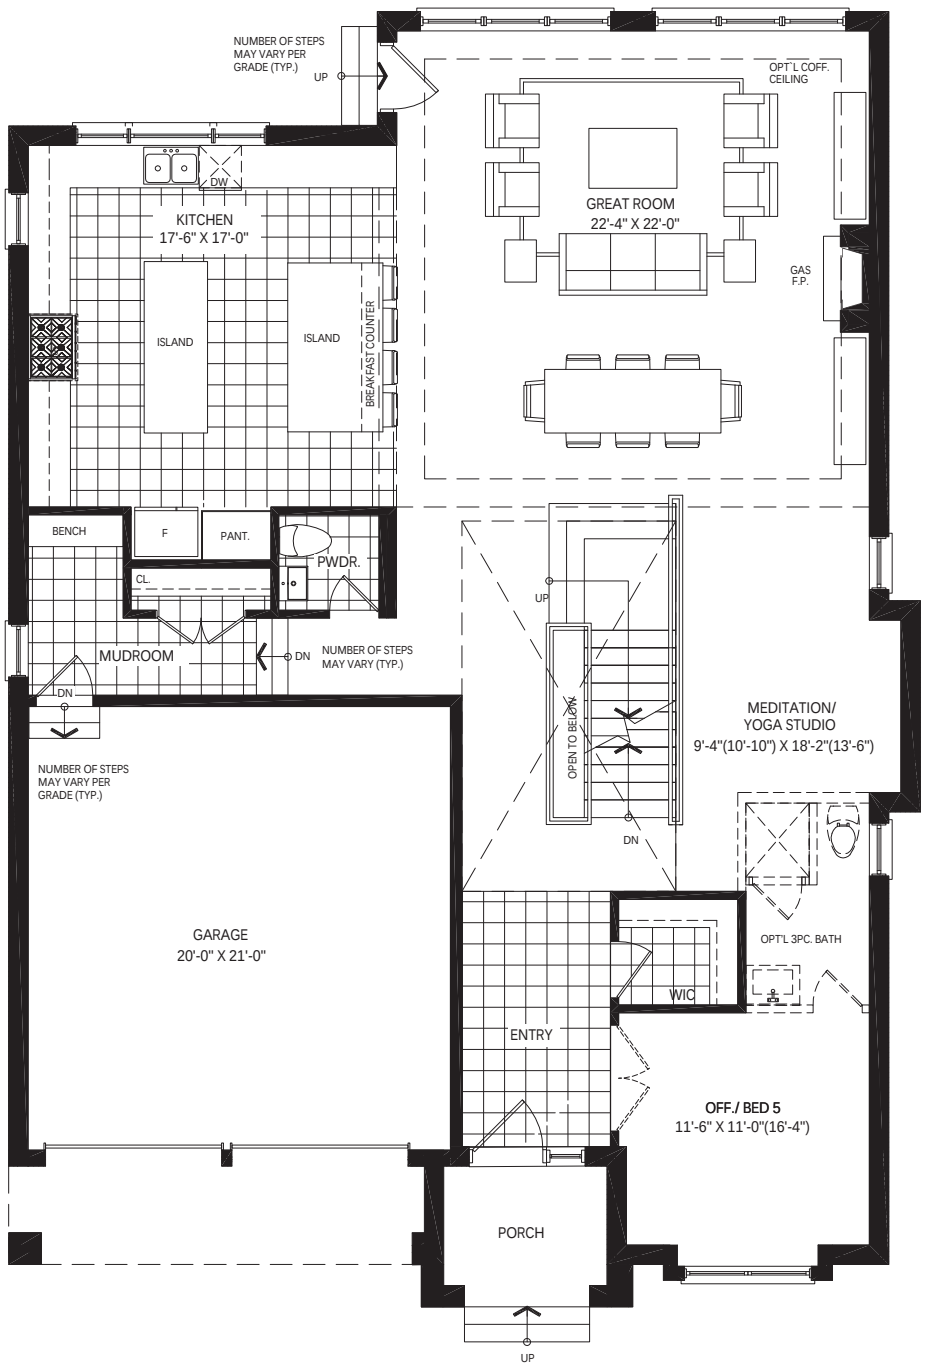

GROUND LEVEL

SECOND LEVEL

KYLEMORE®
LIVE. WELLNESS.

All dimensions, materials, specifications and drawings are approximate. Plans & Elevations may be mirror image. Window sizes may vary. Actual usable floor space may vary from the stated floor area square footage includes open to above area. Exterior elevations are an artist concept, not to scale and may vary from finished community. Furniture placement is intended as a guide and not included as part of the purchase. Figures, materials and terms subject to change at any time with the sole discretion of the Vendor. E. & O. E. May 2023.

ANGUS GLEN™

SOUTH VILLAGE

HARMONY (7001)

7000 SINGLES




ELEV. A
5,500 SQ. FT. – 5 BEDROOMS / 4 BATHS, 1 POWDER




ELEV. A2
5,500 SQ. FT. – 5 BEDROOMS / 4 BATHS, 1 POWDER

All dimensions, materials, specifications and drawings are approximate. Plans & Elevations may be mirror image. Window sizes may vary. Actual usable floor space may vary from the stated floor area square footage includes open to above area. Exterior elevations are an artist concept, not to scale and may vary from finished community. Furniture placement is intended as a guide and not included as part of the purchase. Figures, materials and terms subject to change at any time with the sole discretion of the Vendor. E. & O. E. April 2023.

HARMONY (7001)

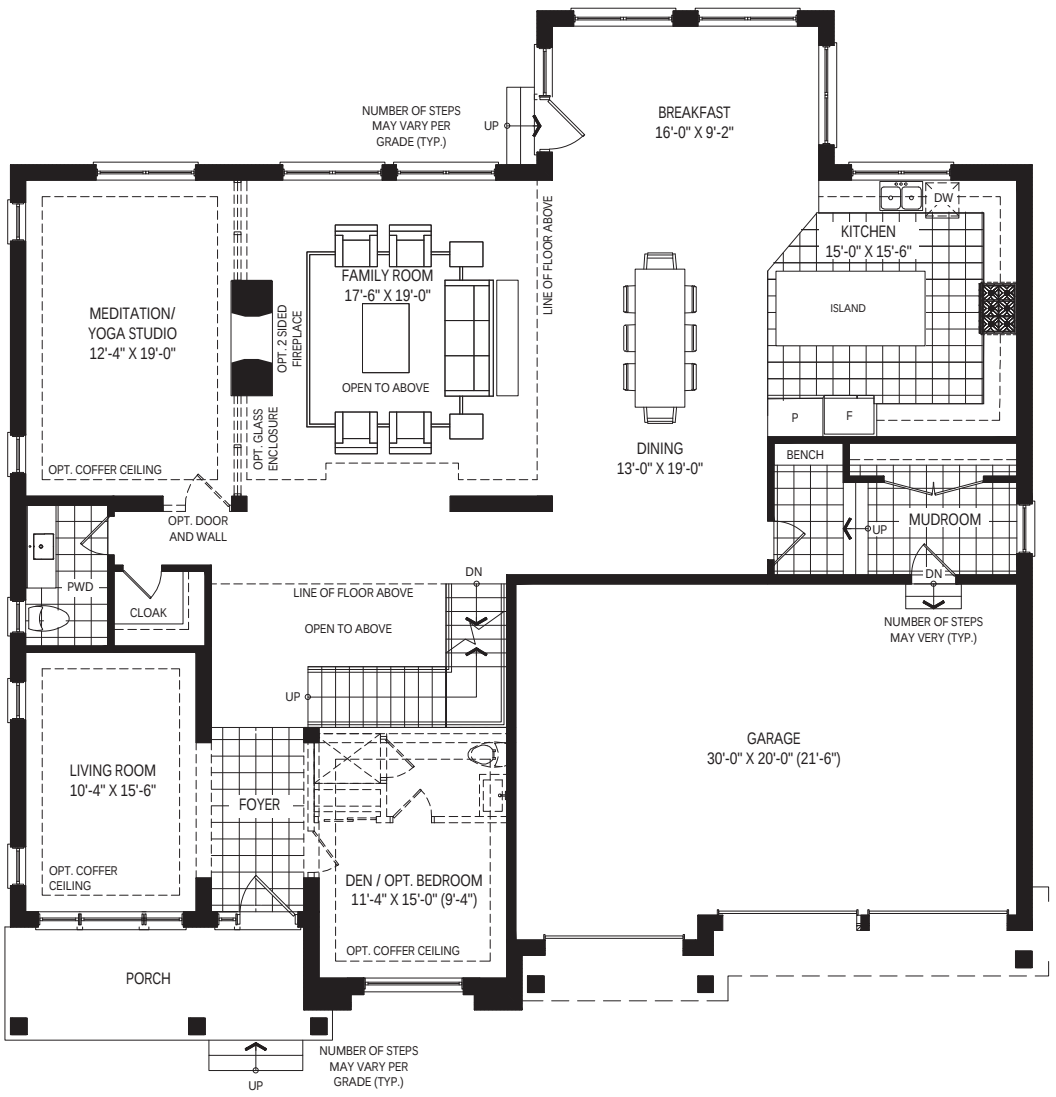

GROUND LEVEL

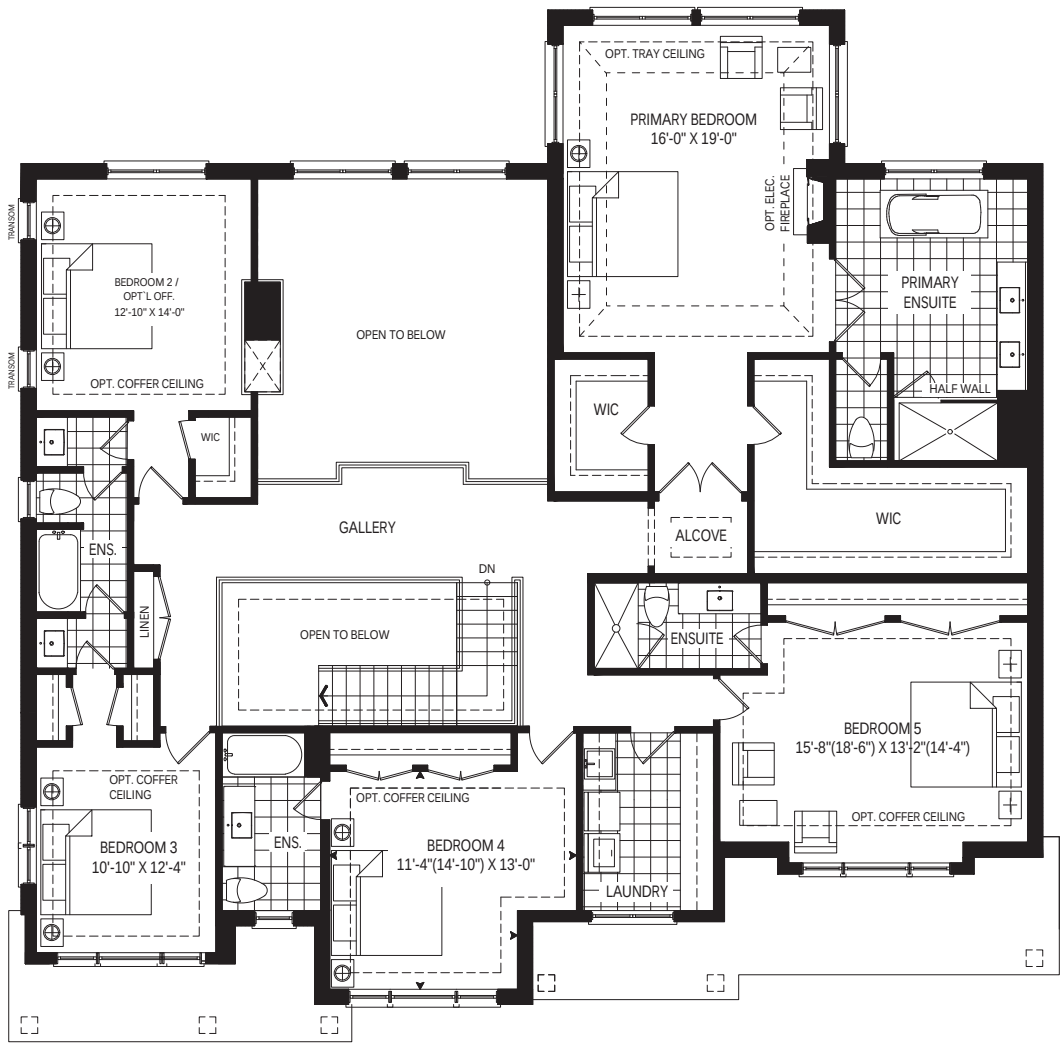

SECOND LEVEL

KYLEMORE®
LIVE. WELLNESS.

All dimensions, materials, specifications and drawings are approximate. Plans & Elevations may be mirror image. Window sizes may vary. Actual usable floor space may vary from the stated floor area square footage includes open to above area. Exterior elevations are an artist concept, not to scale and may vary from finished community. Furniture placement is intended as a guide and not included as part of the purchase. Figures, materials and terms subject to change at any time with the sole discretion of the Vendor. E. & O. E. May 2023.

ANGUS GLEN™

SOUTH VILLAGE

HARMONY (7001)


7000 SINGLES




ELEV. C
5,590 SQ. FT. – 5 BEDROOMS / 4 BATHS, 1 POWDER

All dimensions, materials, specifications and drawings are approximate. Plans & Elevations may be mirror image. Window sizes may vary. Actual usable floor space may vary from the stated floor area square footage includes open to above area. Exterior elevations are an artist concept, not to scale and may vary from finished community. Furniture placement is intended as a guide and not included as part of the purchase. Figures, materials and terms subject to change at any time with the sole discretion of the Vendor. E. & O. E. April 2023.

HARMONY (7001)

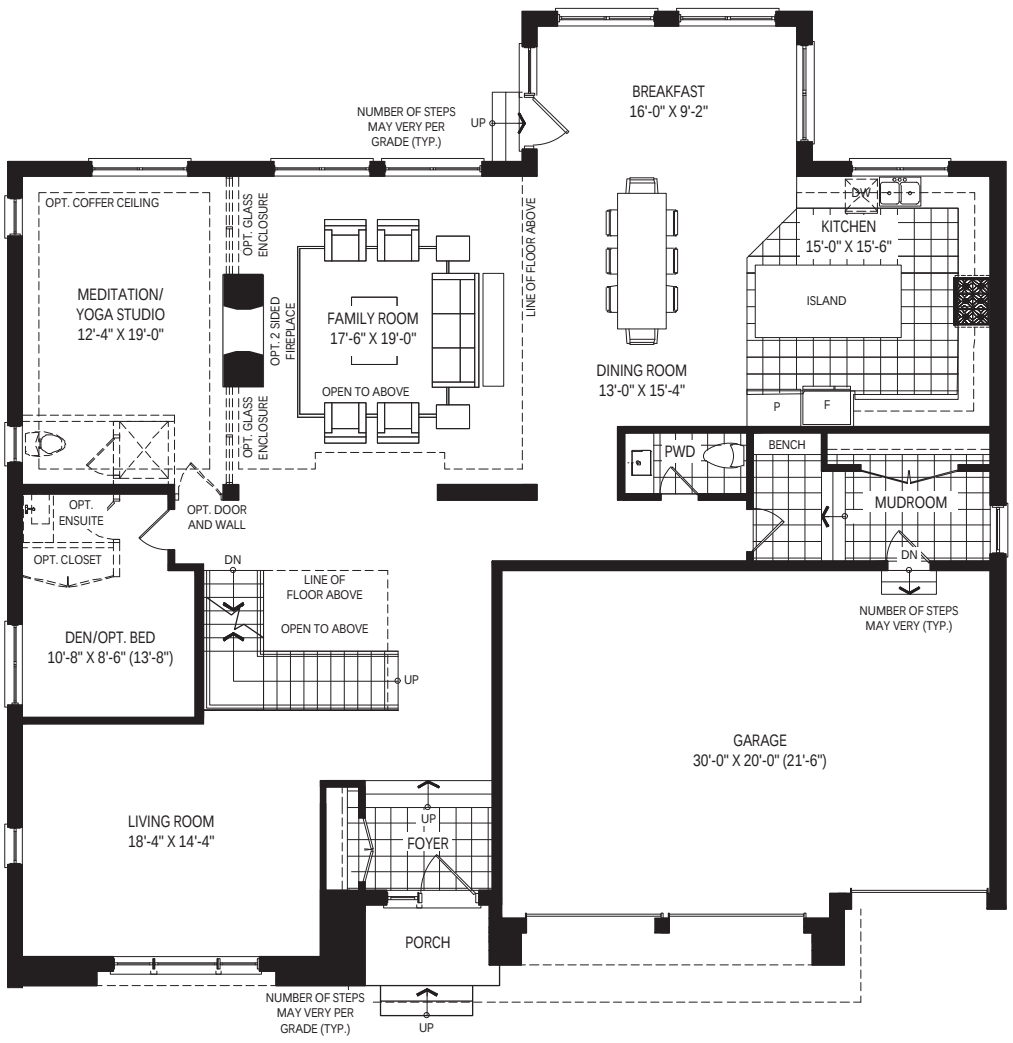

GROUND LEVEL

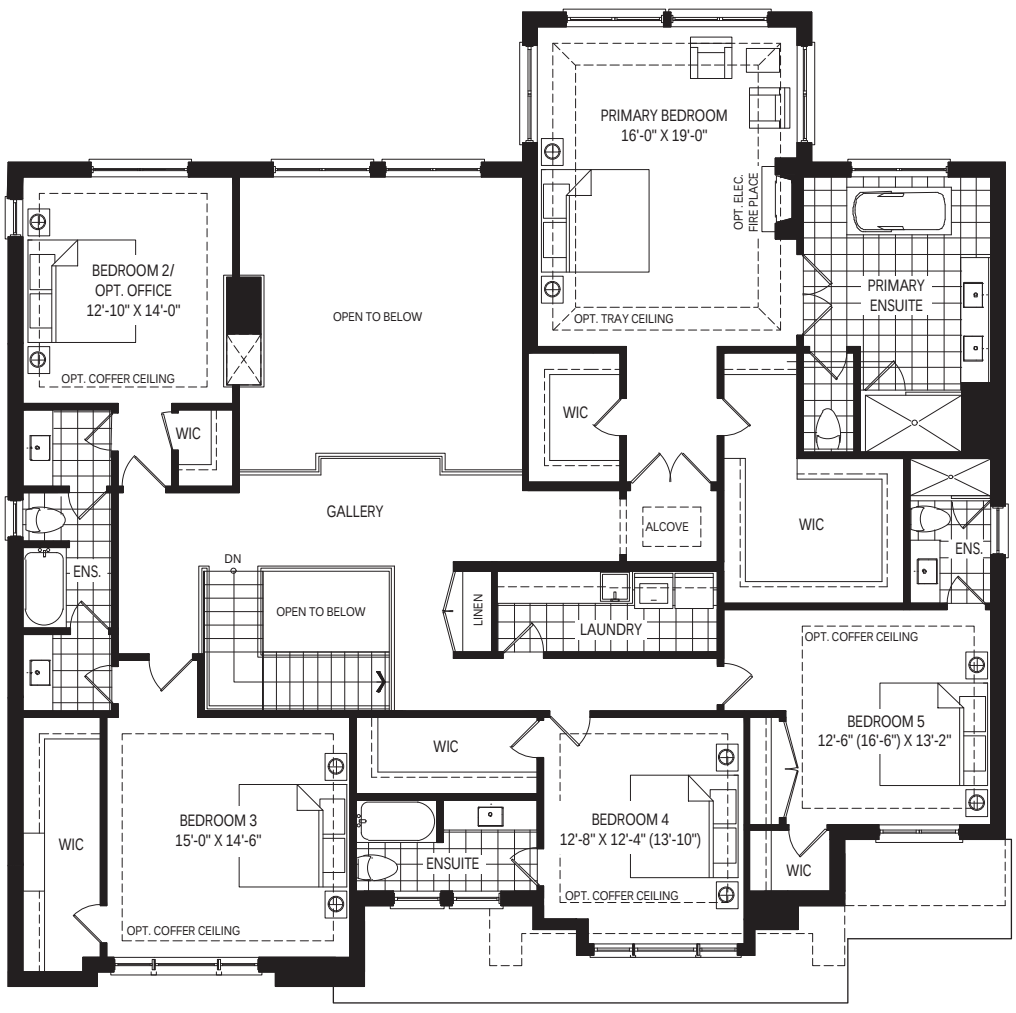

SECOND LEVEL

KYLEMORE®
LIVE. WELLNESS.

All dimensions, materials, specifications and drawings are approximate. Plans & Elevations may be mirror image. Window sizes may vary. Actual usable floor space may vary from the stated floor area square footage includes open to above area. Exterior elevations are an artist concept, not to scale and may vary from finished community. Furniture placement is intended as a guide and not included as part of the purchase. Figures, materials and terms subject to change at any time with the sole discretion of the Vendor. E. & O. E. May 2023.

ANGUS GLEN™

SOUTH VILLAGE

AFFINITY (2001)


2000 TOWNHOMES




ELEV. A
2,050 SQ. FT. – 3 BEDROOMS / 2 BATHS, 2 POWDERS

All dimensions, materials, specifications and drawings are approximate. Plans & Elevations may be mirror image. Window sizes may vary. Actual usable floor space may vary from the stated floor area square footage includes open to above area. Exterior elevations are an artist concept, not to scale and may vary from finished community. Furniture placement is intended as a guide and not included as part of the purchase. Figures, materials and terms subject to change at any time with the sole discretion of the Vendor. E. & O. E. April 2023.


AFFINITY (2001)

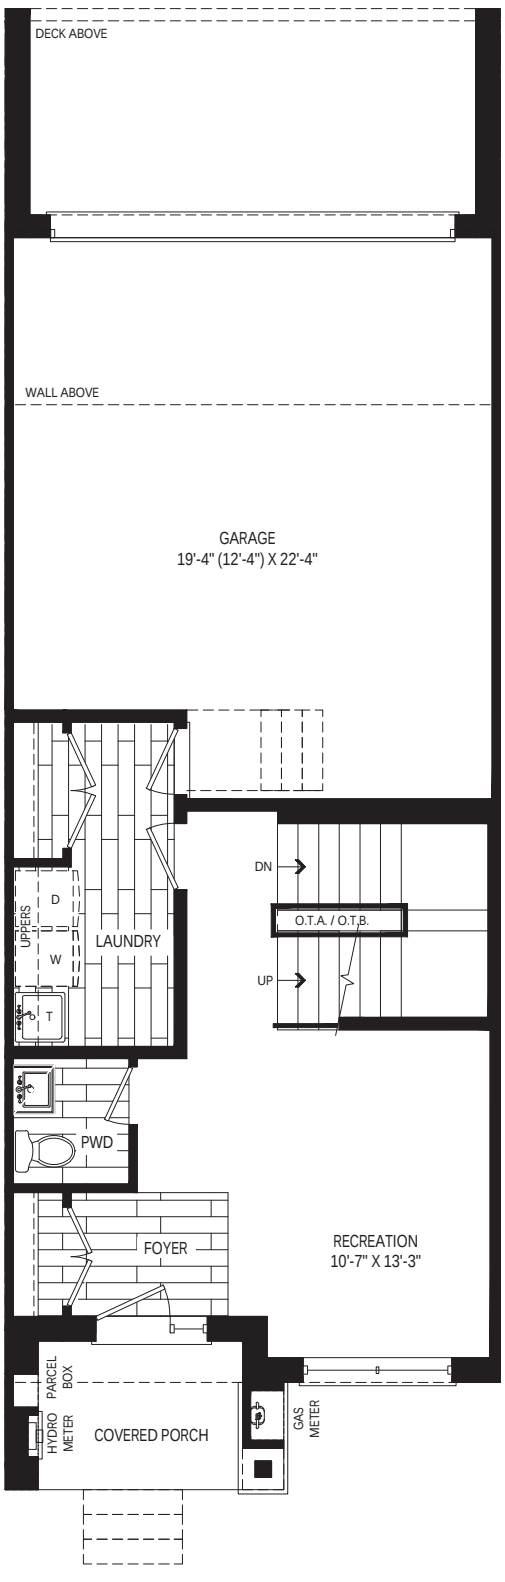

GROUND LEVEL ELEV A

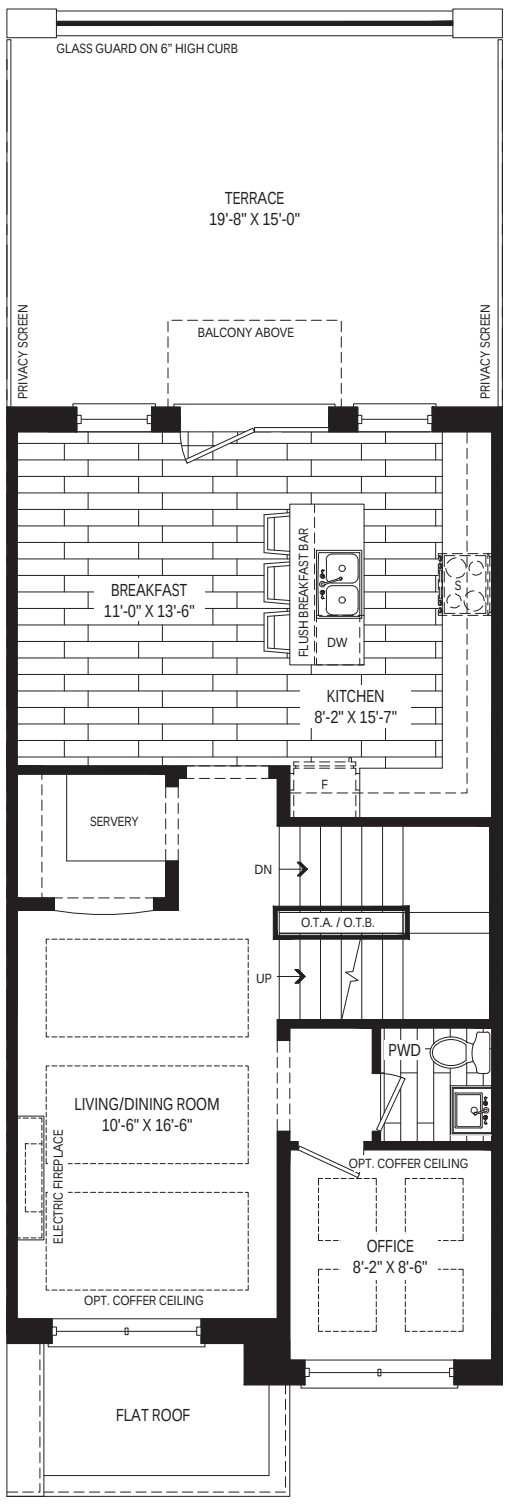

SECOND LEVEL ELEV A

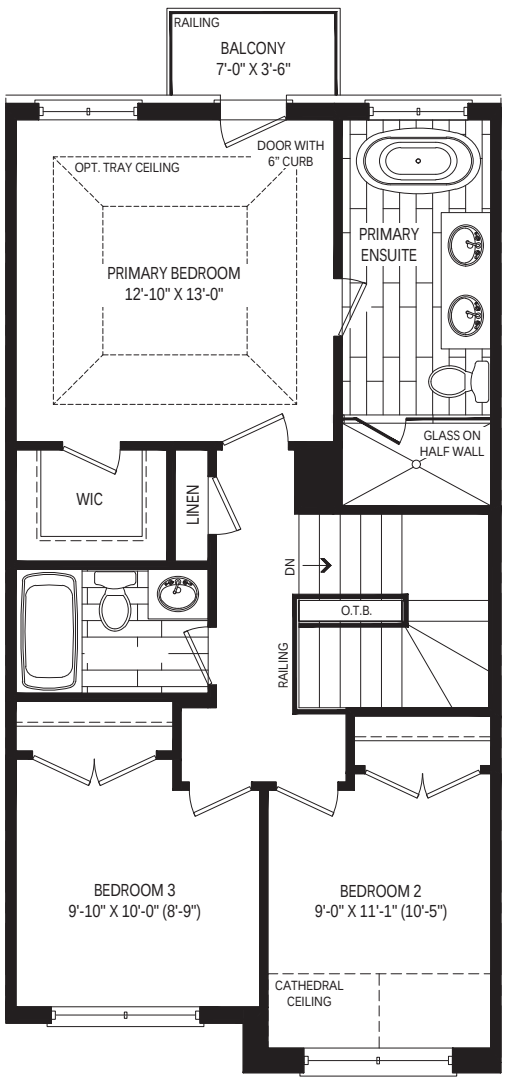

THIRD LEVEL ELEV A

KYLEMORE®
LIVE. WELLNESS.

All dimensions, materials, specifications and drawings are approximate. Plans & Elevations may be mirror image. Window sizes may vary. Actual usable floor space may vary from the stated floor area square footage includes open to above area. Exterior elevations are an artist concept, not to scale and may vary from finished community. Furniture placement is intended as a guide and not included as part of the purchase. Figures, materials and terms subject to change at any time with the sole discretion of the Vendor. E. & O. E. April 2023.

ANGUS GLEN™

SOUTH VILLAGE

WINDFALL (2002)


2000 TOWNHOMES




ELEV. B
2,280 SQ. FT. – 3 BEDROOMS / 2 BATHS, 2 POWDERS

All dimensions, materials, specifications and drawings are approximate. Plans & Elevations may be mirror image. Window sizes may vary. Actual usable floor space may vary from the stated floor area square footage includes open to above area. Exterior elevations are an artist concept, not to scale and may vary from finished community. Furniture placement is intended as a guide and not included as part of the purchase. Figures, materials and terms subject to change at any time with the sole discretion of the Vendor. E. & O. E. April 2023.


WINDFALL (2002)

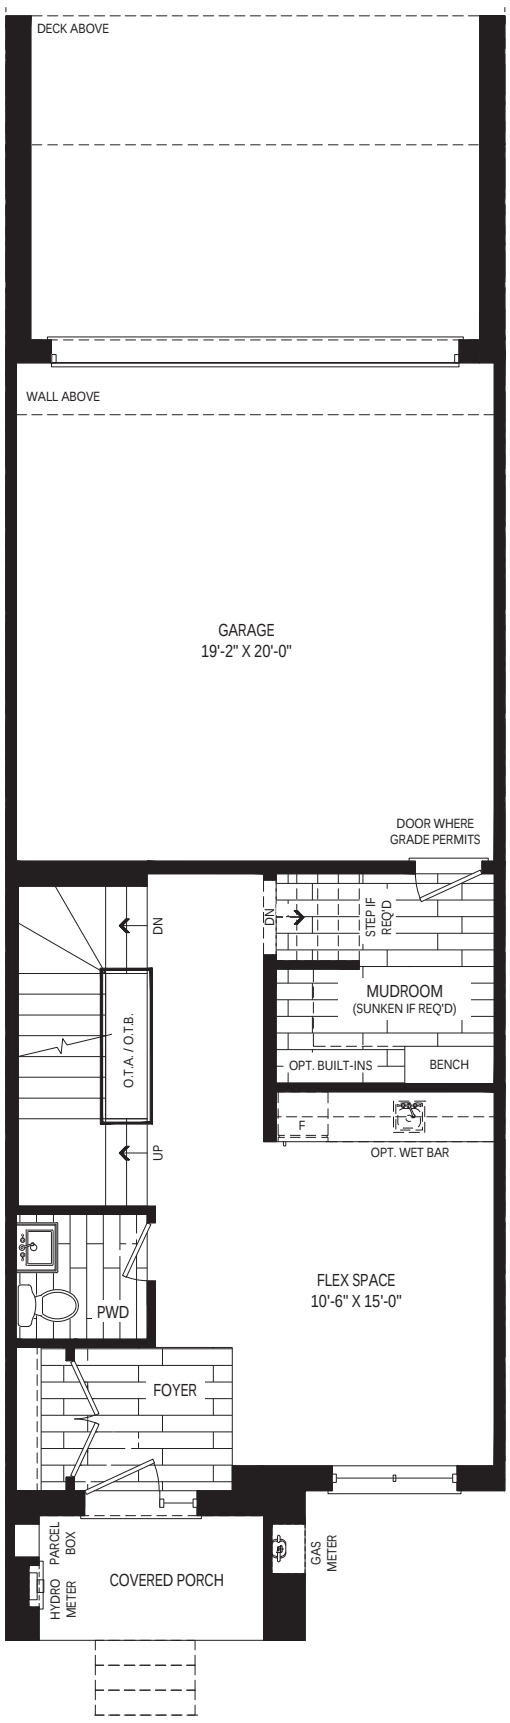

GROUND LEVEL ELEV B

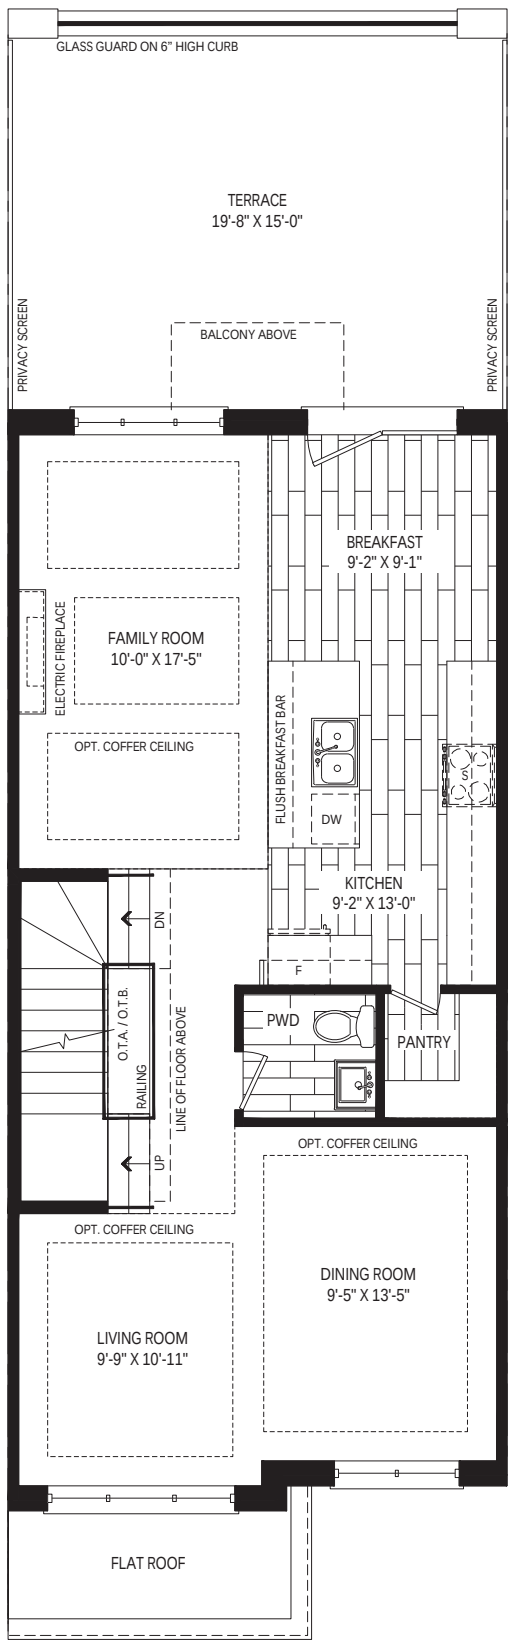

SECOND LEVEL ELEV B

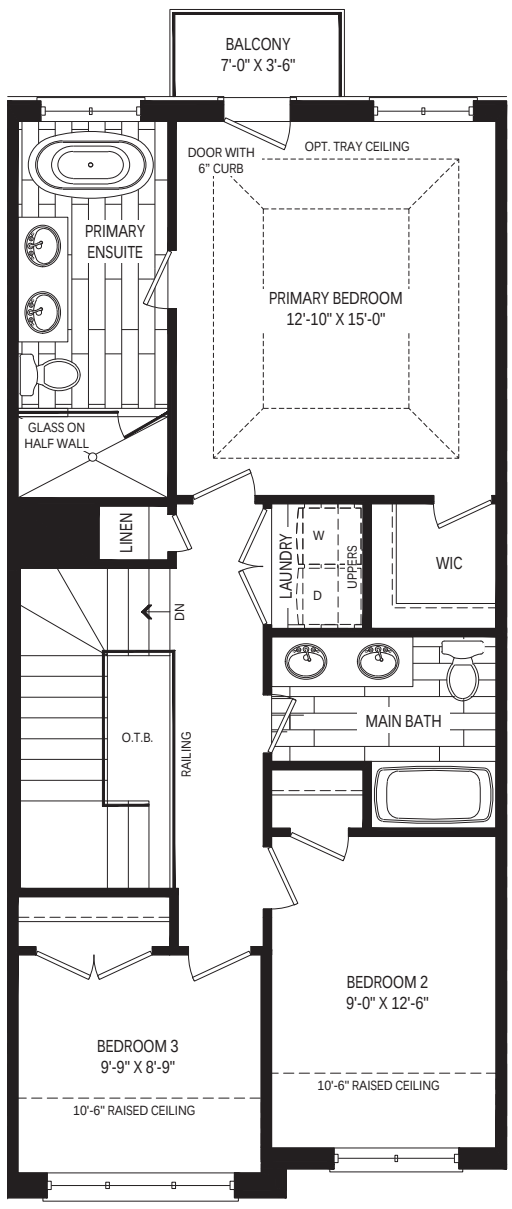

THIRD LEVEL ELEV B

KYLEMORE®
LIVE. WELLNESS.

All dimensions, materials, specifications and drawings are approximate. Plans & Elevations may be mirror image. Window sizes may vary. Actual usable floor space may vary from the stated floor area square footage includes open to above area. Exterior elevations are an artist concept, not to scale and may vary from finished community. Furniture placement is intended as a guide and not included as part of the purchase. Figures, materials and terms subject to change at any time with the sole discretion of the Vendor. E. & O. E. April 2023.

ANGUS GLEN™

SOUTH VILLAGE

EDEN (2003)


2000 TOWNHOMES




ELEV. A
2,420 SQ. FT. – 3 BEDROOMS / 3 BATHS, 1 POWDER

All dimensions, materials, specifications and drawings are approximate. Plans & Elevations may be mirror image. Window sizes may vary. Actual usable floor space may vary from the stated floor area square footage includes open to above area. Exterior elevations are an artist concept, not to scale and may vary from finished community. Furniture placement is intended as a guide and not included as part of the purchase. Figures, materials and terms subject to change at any time with the sole discretion of the Vendor. E. & O. E. April 2023.


EDEN (2003)

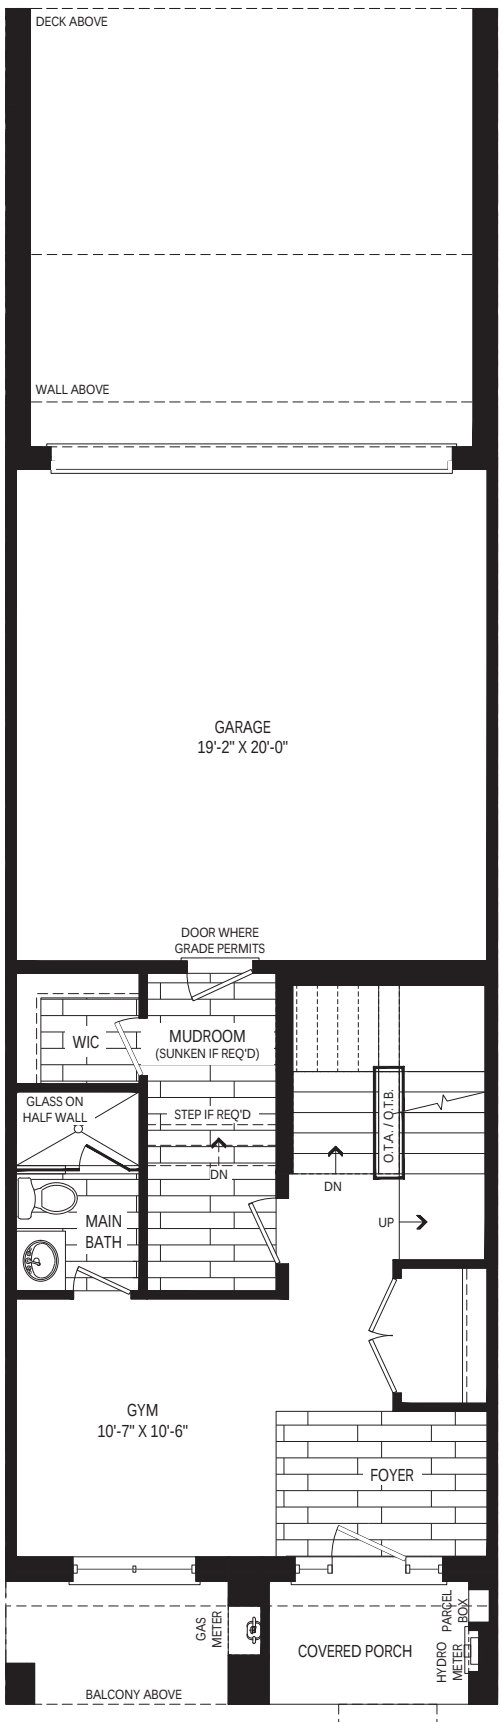

GROUND LEVEL ELEV A

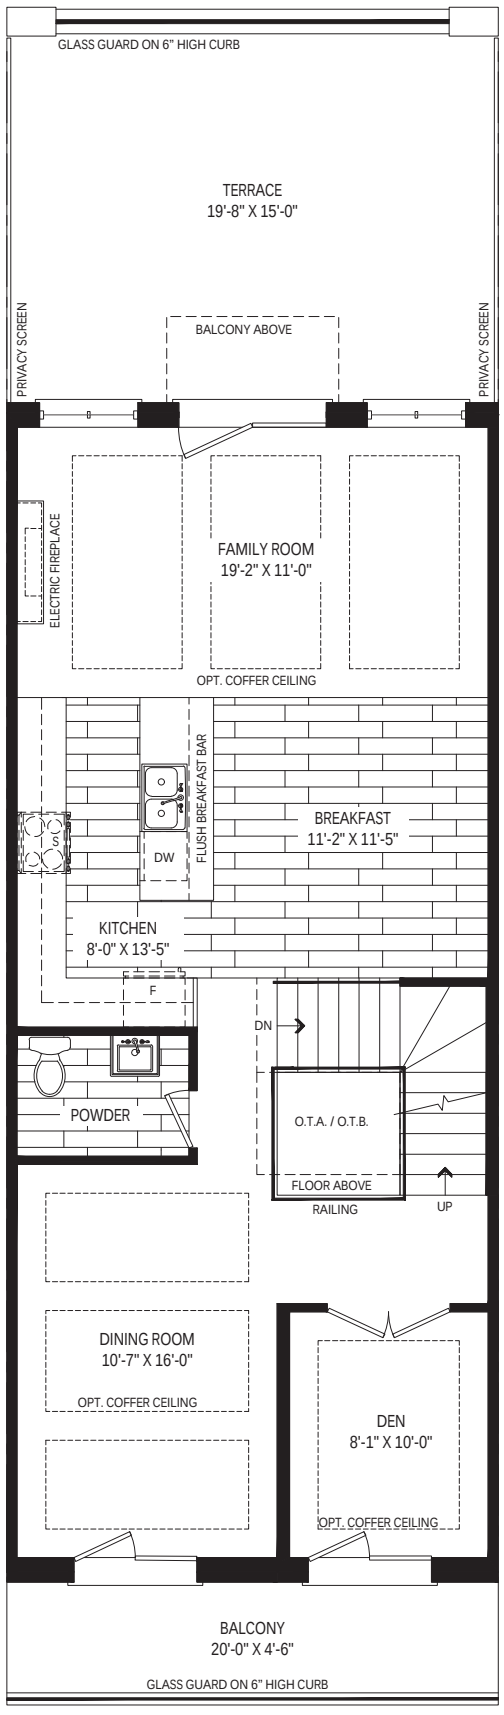

SECOND LEVEL ELEV A

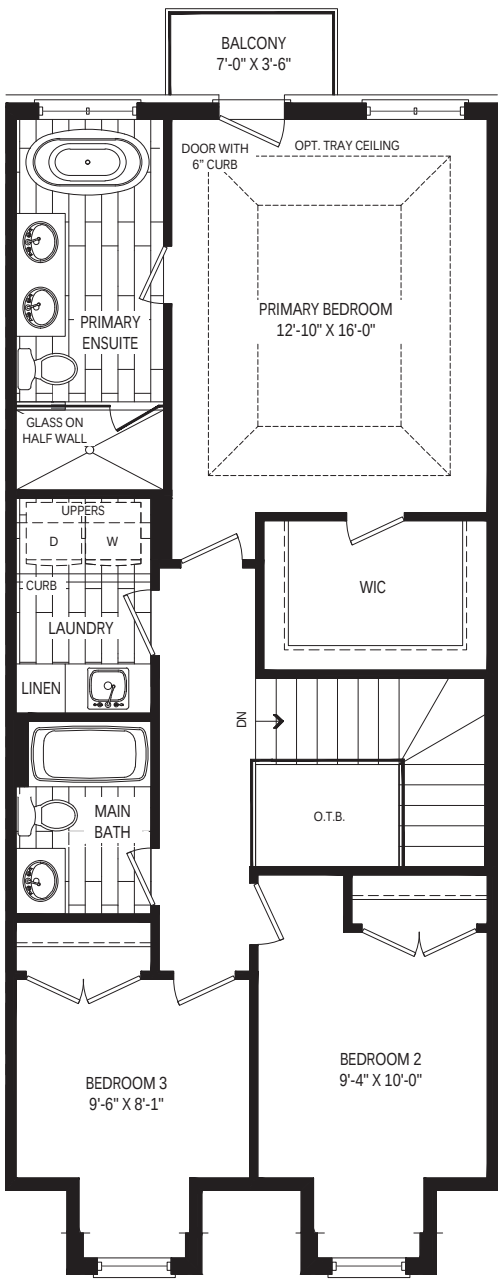

THIRD LEVEL ELEV A

KYLEMORE®
LIVE. WELLNESS.

All dimensions, materials, specifications and drawings are approximate. Plans & Elevations may be mirror image. Window sizes may vary. Actual usable floor space may vary from the stated floor area square footage includes open to above area. Exterior elevations are an artist concept, not to scale and may vary from finished community. Furniture placement is intended as a guide and not included as part of the purchase. Figures, materials and terms subject to change at any time with the sole discretion of the Vendor. E. & O. E. April 2023.

ANGUS GLEN™

SOUTH VILLAGE

EDEN (2003)


2000 TOWNHOMES




ELEV. B
2,360 SQ. FT. – 3 BEDROOMS / 3 BATHS, 1 POWDER

All dimensions, materials, specifications and drawings are approximate. Plans & Elevations may be mirror image. Window sizes may vary. Actual usable floor space may vary from the stated floor area square footage includes open to above area. Exterior elevations are an artist concept, not to scale and may vary from finished community. Furniture placement is intended as a guide and not included as part of the purchase. Figures, materials and terms subject to change at any time with the sole discretion of the Vendor. E. & O. E. April 2023.


EDEN (2003)

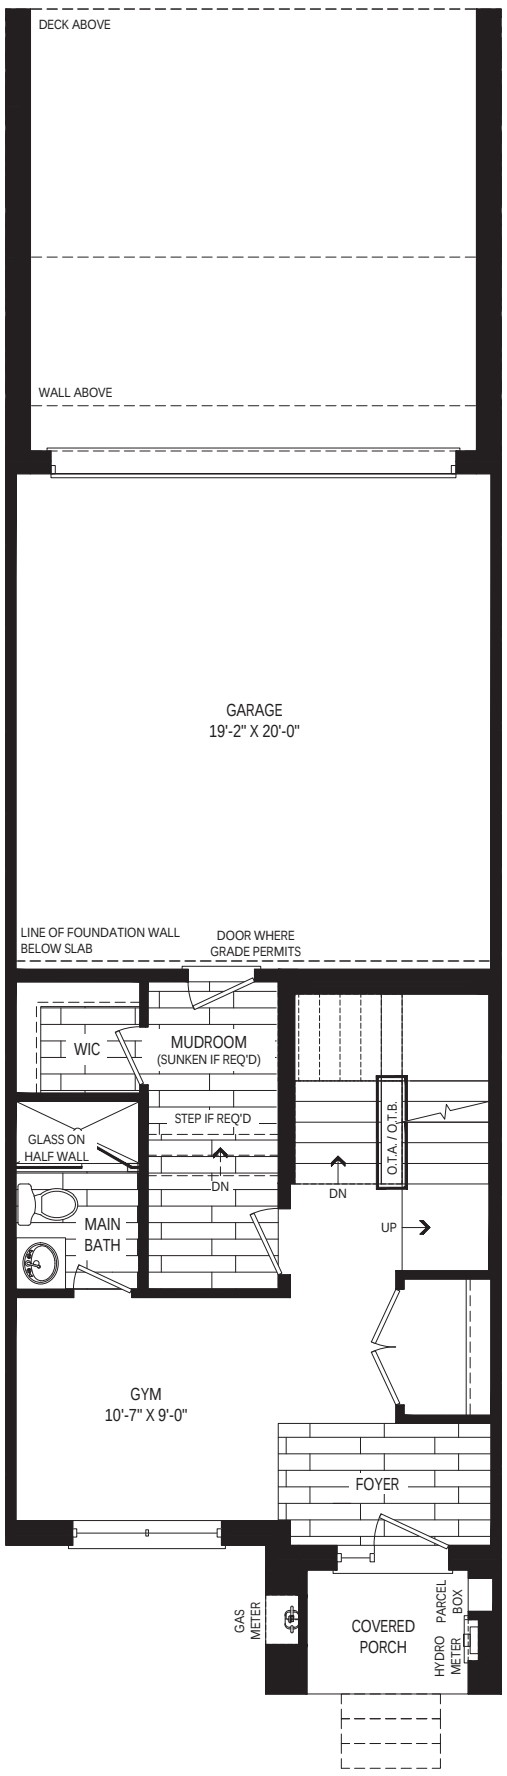

GROUND LEVEL ELEV B

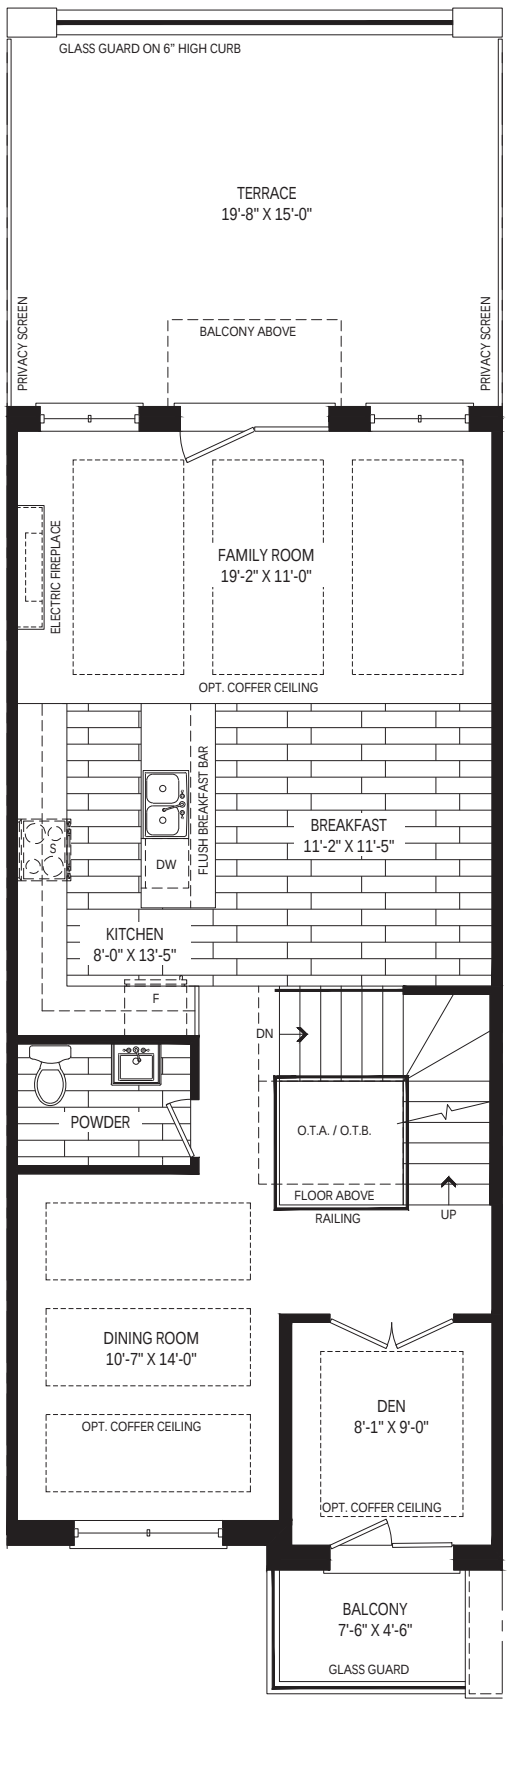

SECOND LEVEL ELEV B

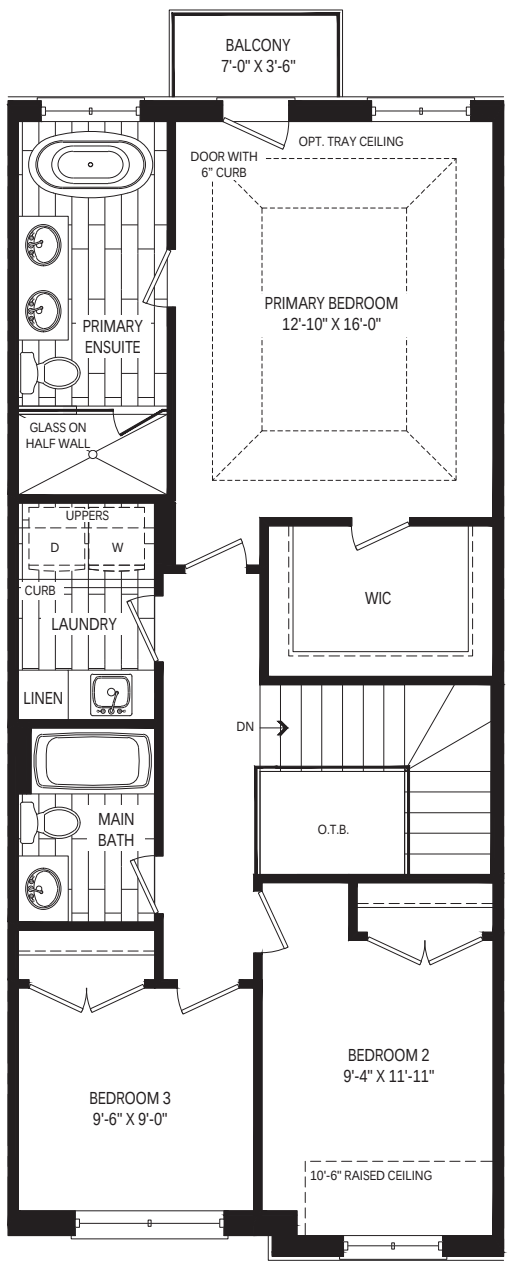

THIRD LEVEL ELEV B

KYLEMORE®
LIVE. WELLNESS.

All dimensions, materials, specifications and drawings are approximate. Plans & Elevations may be mirror image. Window sizes may vary. Actual usable floor space may vary from the stated floor area square footage includes open to above area. Exterior elevations are an artist concept, not to scale and may vary from finished community. Furniture placement is intended as a guide and not included as part of the purchase. Figures, materials and terms subject to change at any time with the sole discretion of the Vendor. E. & O. E. April 2023.

ANGUS GLEN™

SOUTH VILLAGE

SCHEDULE E3

SERENITY (4007)

4000 SINGLES



ELEV. A
2,880 SQ. FT. – 4 BEDROOMS / 3 BATHS, 1 POWDER




ELEV. B
2,885 SQ. FT. – 4 BEDROOMS / 3 BATHS, 1 POWDER


All dimensions, materials, specifications and drawings are approximate. Plans & Elevations may be mirror image. Window sizes may vary. Actual usable floor space may vary from the stated floor area square footage includes open to above area. Exterior elevations are an artist concept, not to scale and may vary from finished community. Furniture placement is intended as a guide and not included as part of the purchase. Figures, materials and terms subject to change at any time with the sole discretion of the Vendor. E. & O. E. July 2026.

SERENITY (4007)


SCHEDULE E3

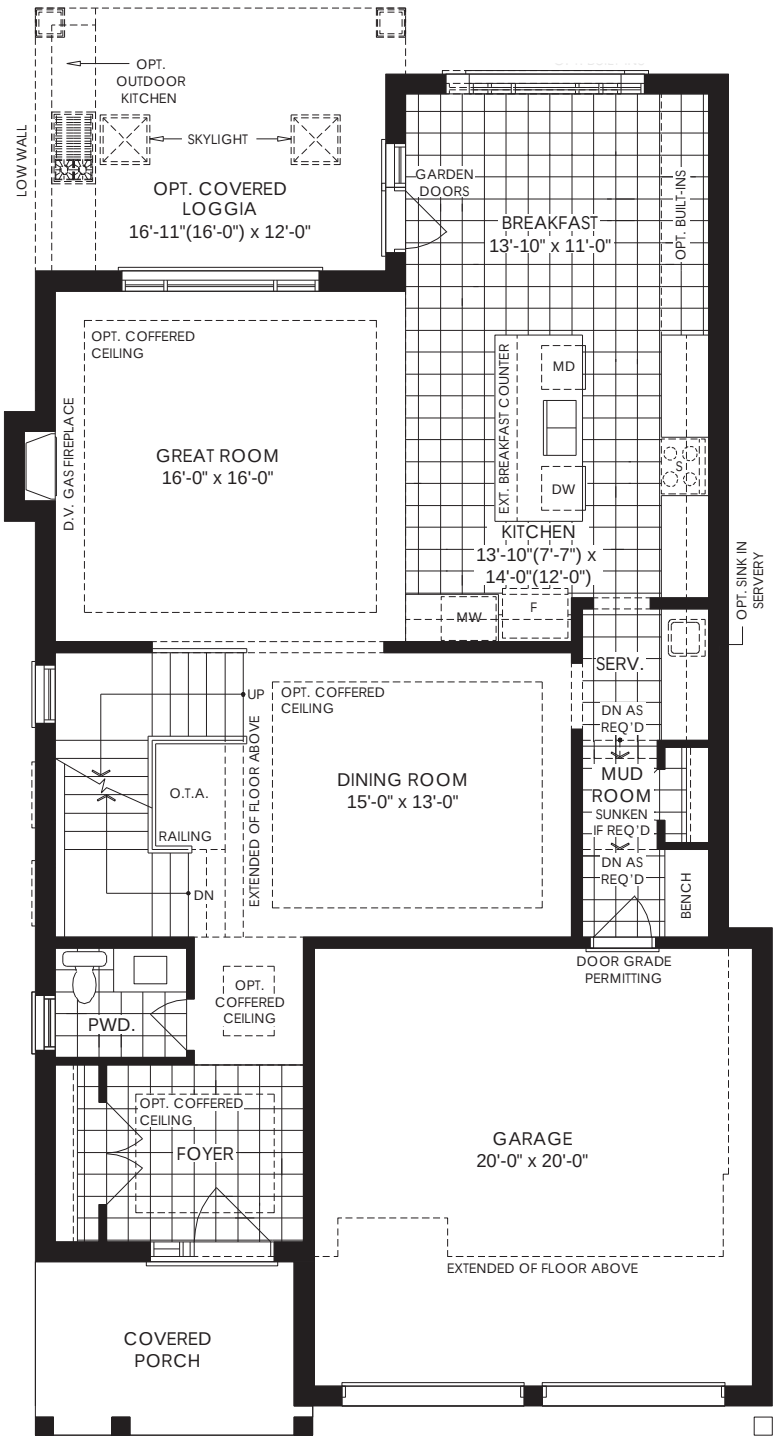


GROUND LEVEL

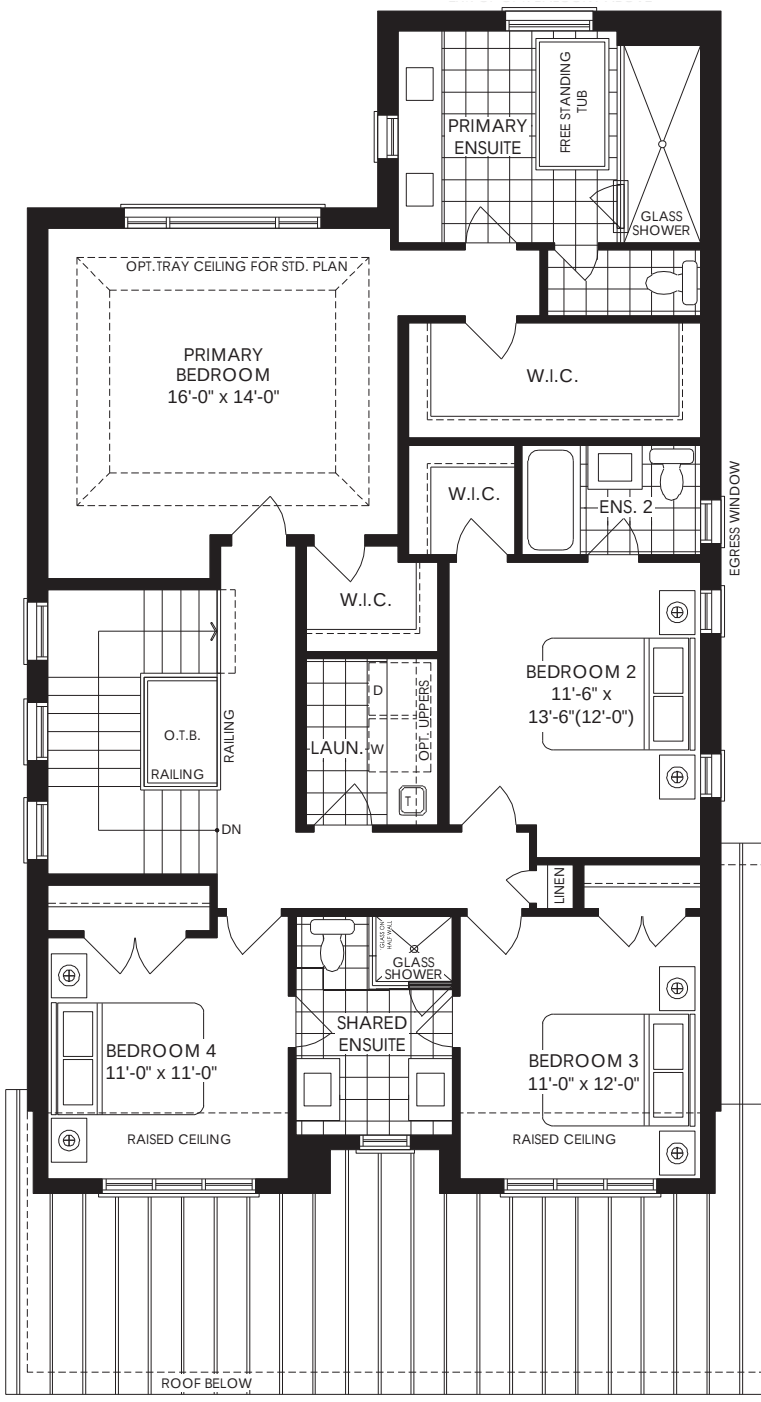

SECOND LEVEL

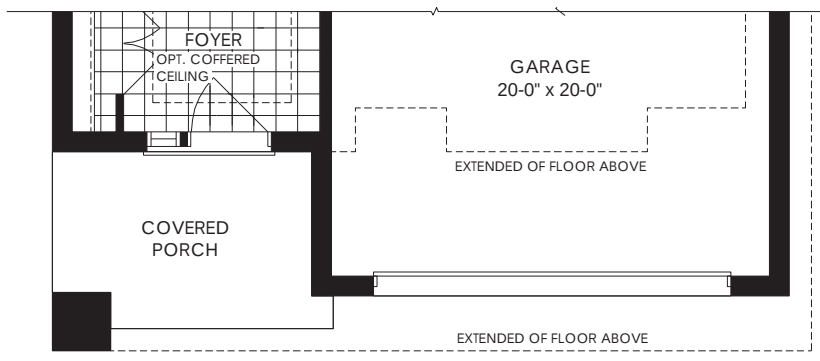

GROUND LEVEL ELEV B

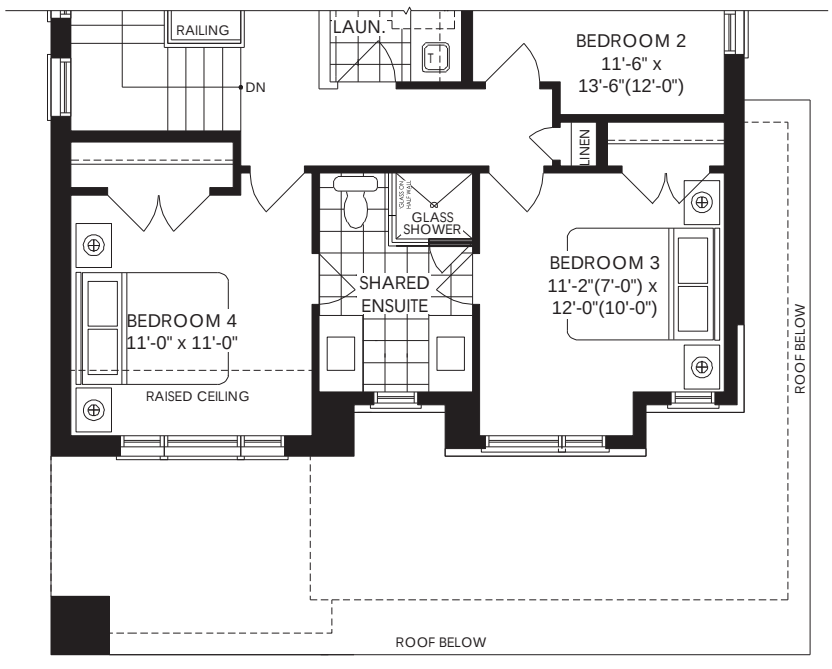

SECOND LEVEL ELEV B

KYLEMORE®
LIVE. WELLNESS.

All dimensions, materials, specifications and drawings are approximate. Plans & Elevations may be mirror image. Window sizes may vary. Actual usable floor space may vary from the stated floor area square footage includes open to above area. Exterior elevations are an artist concept, not to scale and may vary from finished community. Furniture placement is intended as a guide and not included as part of the purchase. Figures, materials and terms subject to change at any time with the sole discretion of the Vendor. E. & O. E. July 2026.

ANGUS GLEN™

SOUTH VILLAGE

SCHEDULE E3

MEADOW (5004)

5000 SINGLES



ELEV. A
3,420 SQ. FT. – 4 BEDROOMS / 3 BATHS, 1 POWDER




ELEV. B
3,390 SQ. FT. – 4 BEDROOMS / 3 BATHS, 1 POWDER


All dimensions, materials, specifications and drawings are approximate. Plans & Elevations may be mirror image. Window sizes may vary. Actual usable floor space may vary from the stated floor area square footage includes open to above area. Exterior elevations are an artist concept, not to scale and may vary from finished community. Furniture placement is intended as a guide and not included as part of the purchase. Figures, materials and terms subject to change at any time with the sole discretion of the Vendor. E. & O. E. July 2026.

MEADOW (5004)


SCHEDULE E3

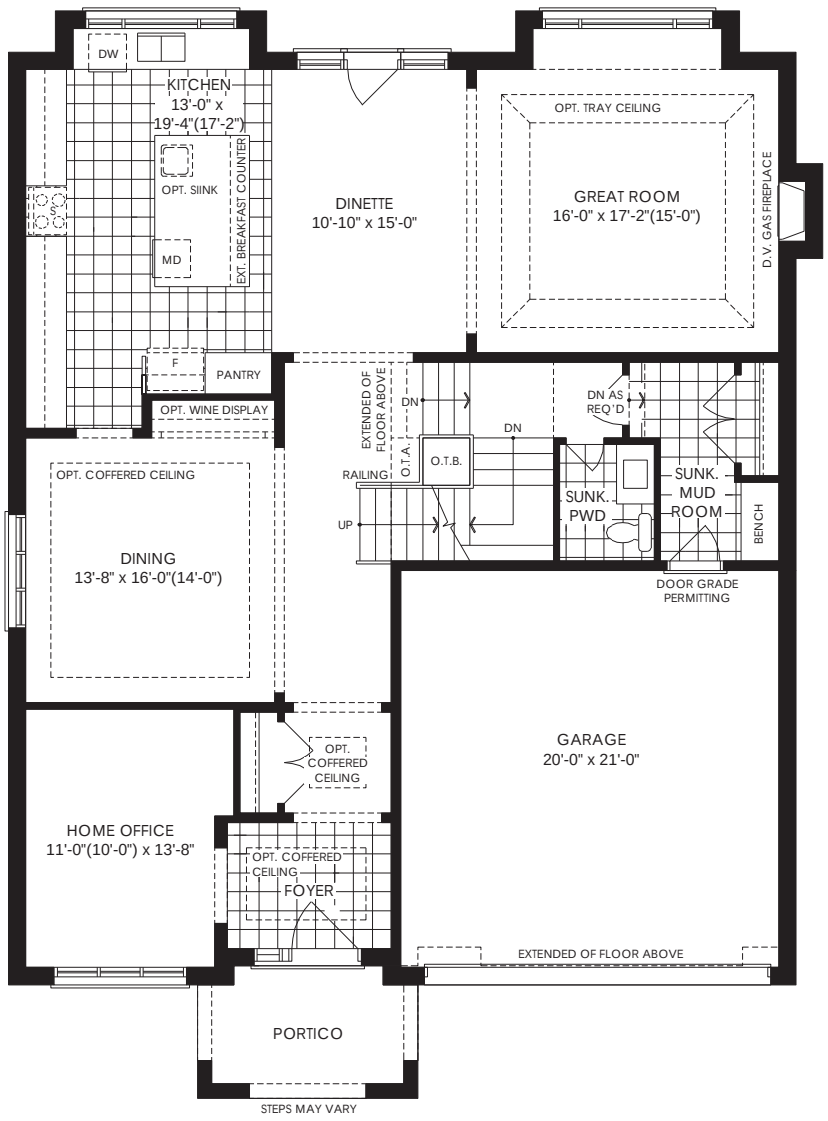


GROUND LEVEL

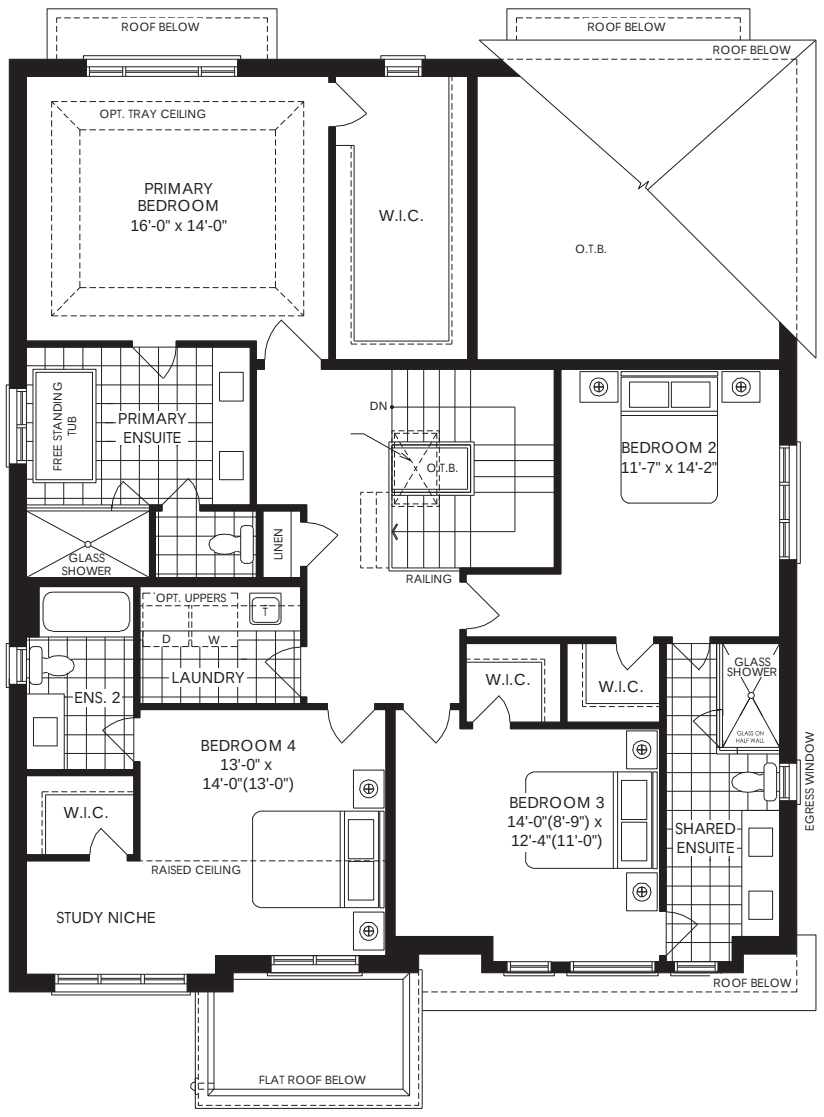

SECOND LEVEL

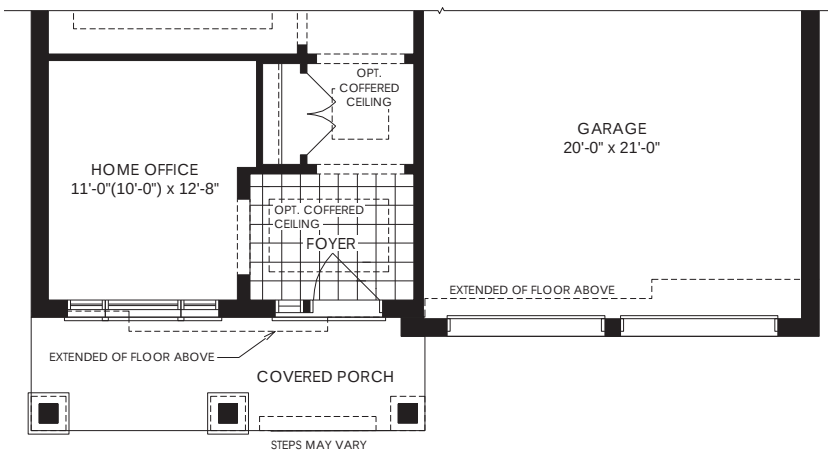

GROUND LEVEL ELEV B

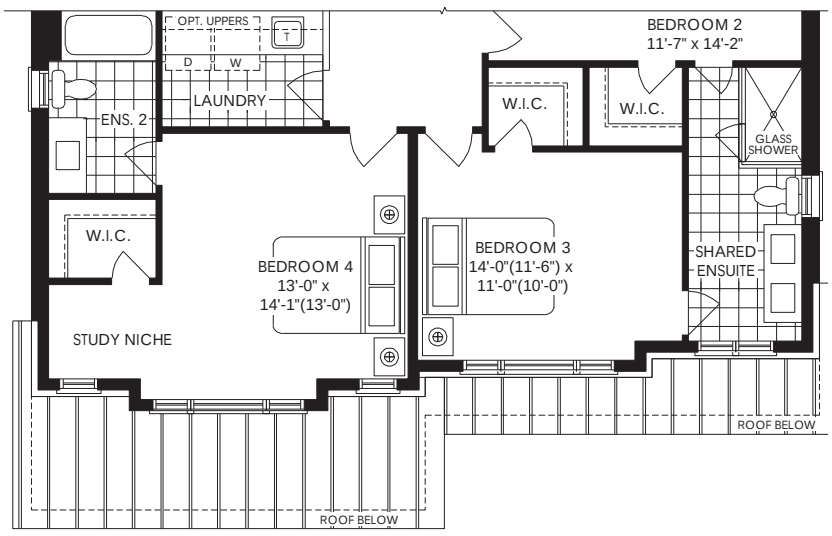

SECOND LEVEL ELEV B

KYLEMORE®
LIVE. WELLNESS.

All dimensions, materials, specifications and drawings are approximate. Plans & Elevations may be mirror image. Window sizes may vary. Actual usable floor space may vary from the stated floor area square footage includes open to above area. Exterior elevations are an artist concept, not to scale and may vary from finished community. Furniture placement is intended as a guide and not included as part of the purchase. Figures, materials and terms subject to change at any time with the sole discretion of the Vendor. E. & O. E. July 2026.

ANGUS GLEN™

SOUTH VILLAGE

SCHEDULE E3

MEADOW (5004)

5000 SINGLES



ELEV. A
3,420 SQ. FT. – 4 BEDROOMS / 3 BATHS, 1 POWDER




ELEV. C
3,430 SQ. FT. – 4 BEDROOMS / 3 BATHS, 1 POWDER


All dimensions, materials, specifications and drawings are approximate. Plans & Elevations may be mirror image. Window sizes may vary. Actual usable floor space may vary from the stated floor area square footage includes open to above area. Exterior elevations are an artist concept, not to scale and may vary from finished community. Furniture placement is intended as a guide and not included as part of the purchase. Figures, materials and terms subject to change at any time with the sole discretion of the Vendor. E. & O. E. July 2026.

MEADOW (5004)


SCHEDULE E3

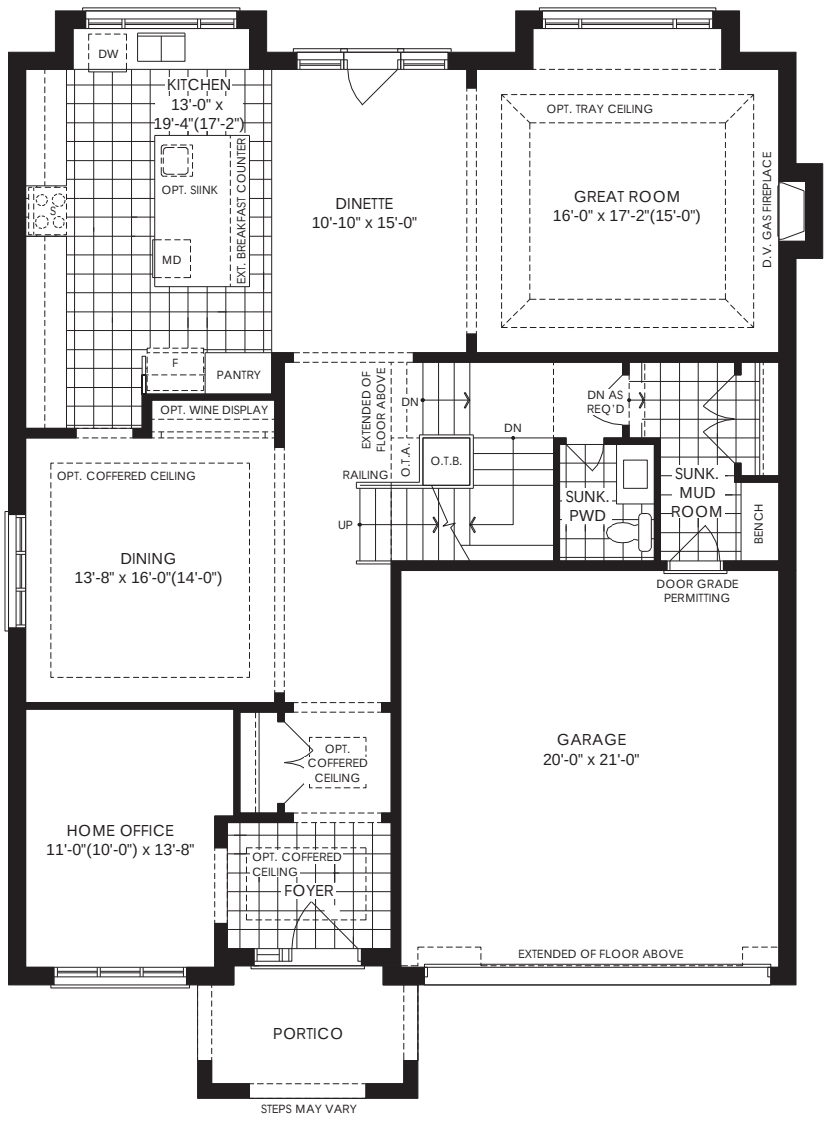


GROUND LEVEL

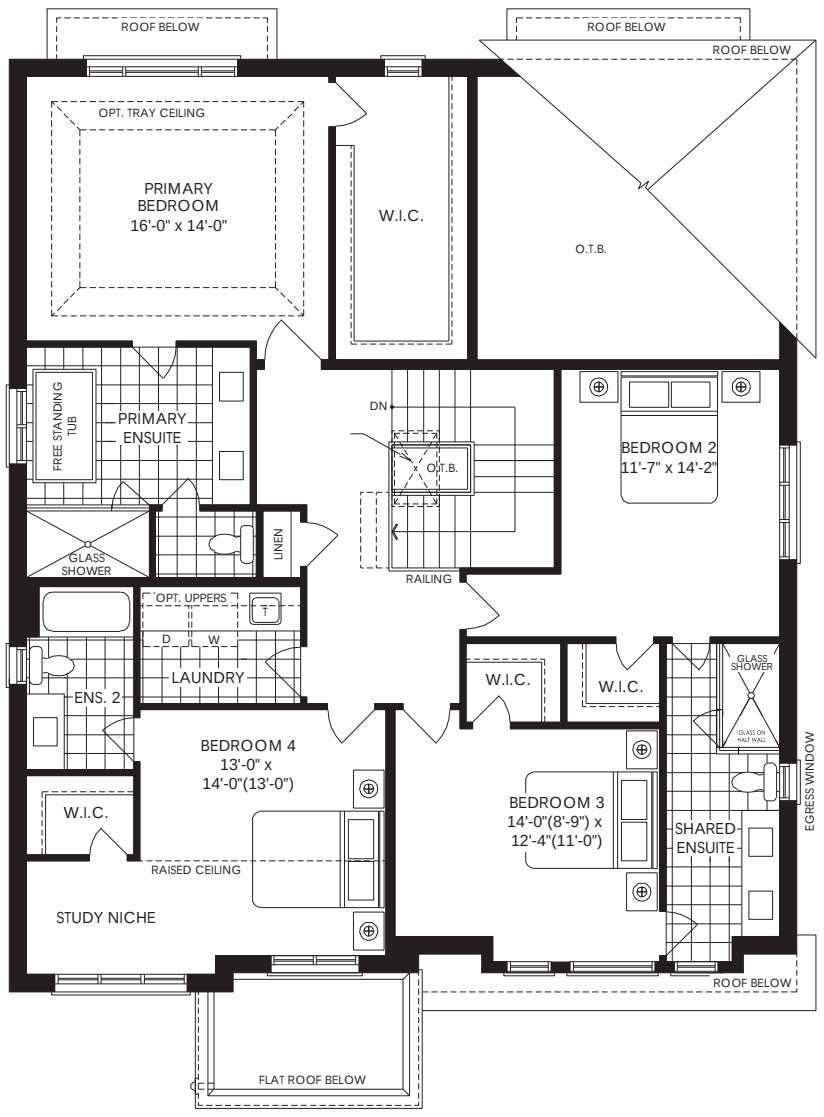

SECOND LEVEL

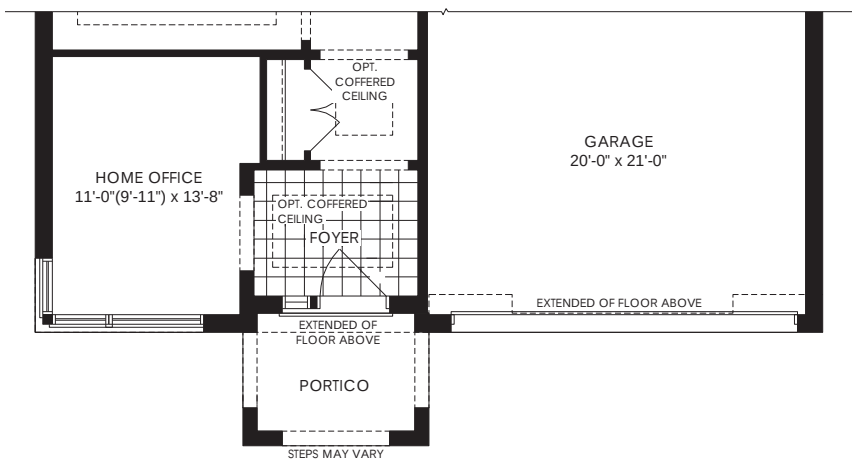

GROUND LEVEL ELEV C

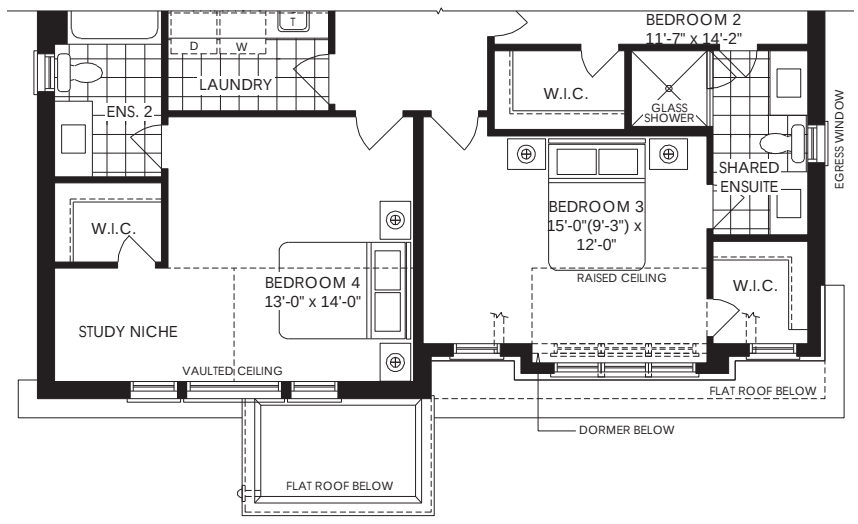

SECOND LEVEL ELEV C

KYLEMORE®
LIVE. WELLNESS.

All dimensions, materials, specifications and drawings are approximate. Plans & Elevations may be mirror image. Window sizes may vary. Actual usable floor space may vary from the stated floor area square footage includes open to above area. Exterior elevations are an artist concept, not to scale and may vary from finished community. Furniture placement is intended as a guide and not included as part of the purchase. Figures, materials and terms subject to change at any time with the sole discretion of the Vendor. E. & O. E. July 2026.